


'SITE PLAN'

ALDWICK FARM.
Aldwick Road,
Bognor Regis.
PO21 3RN.

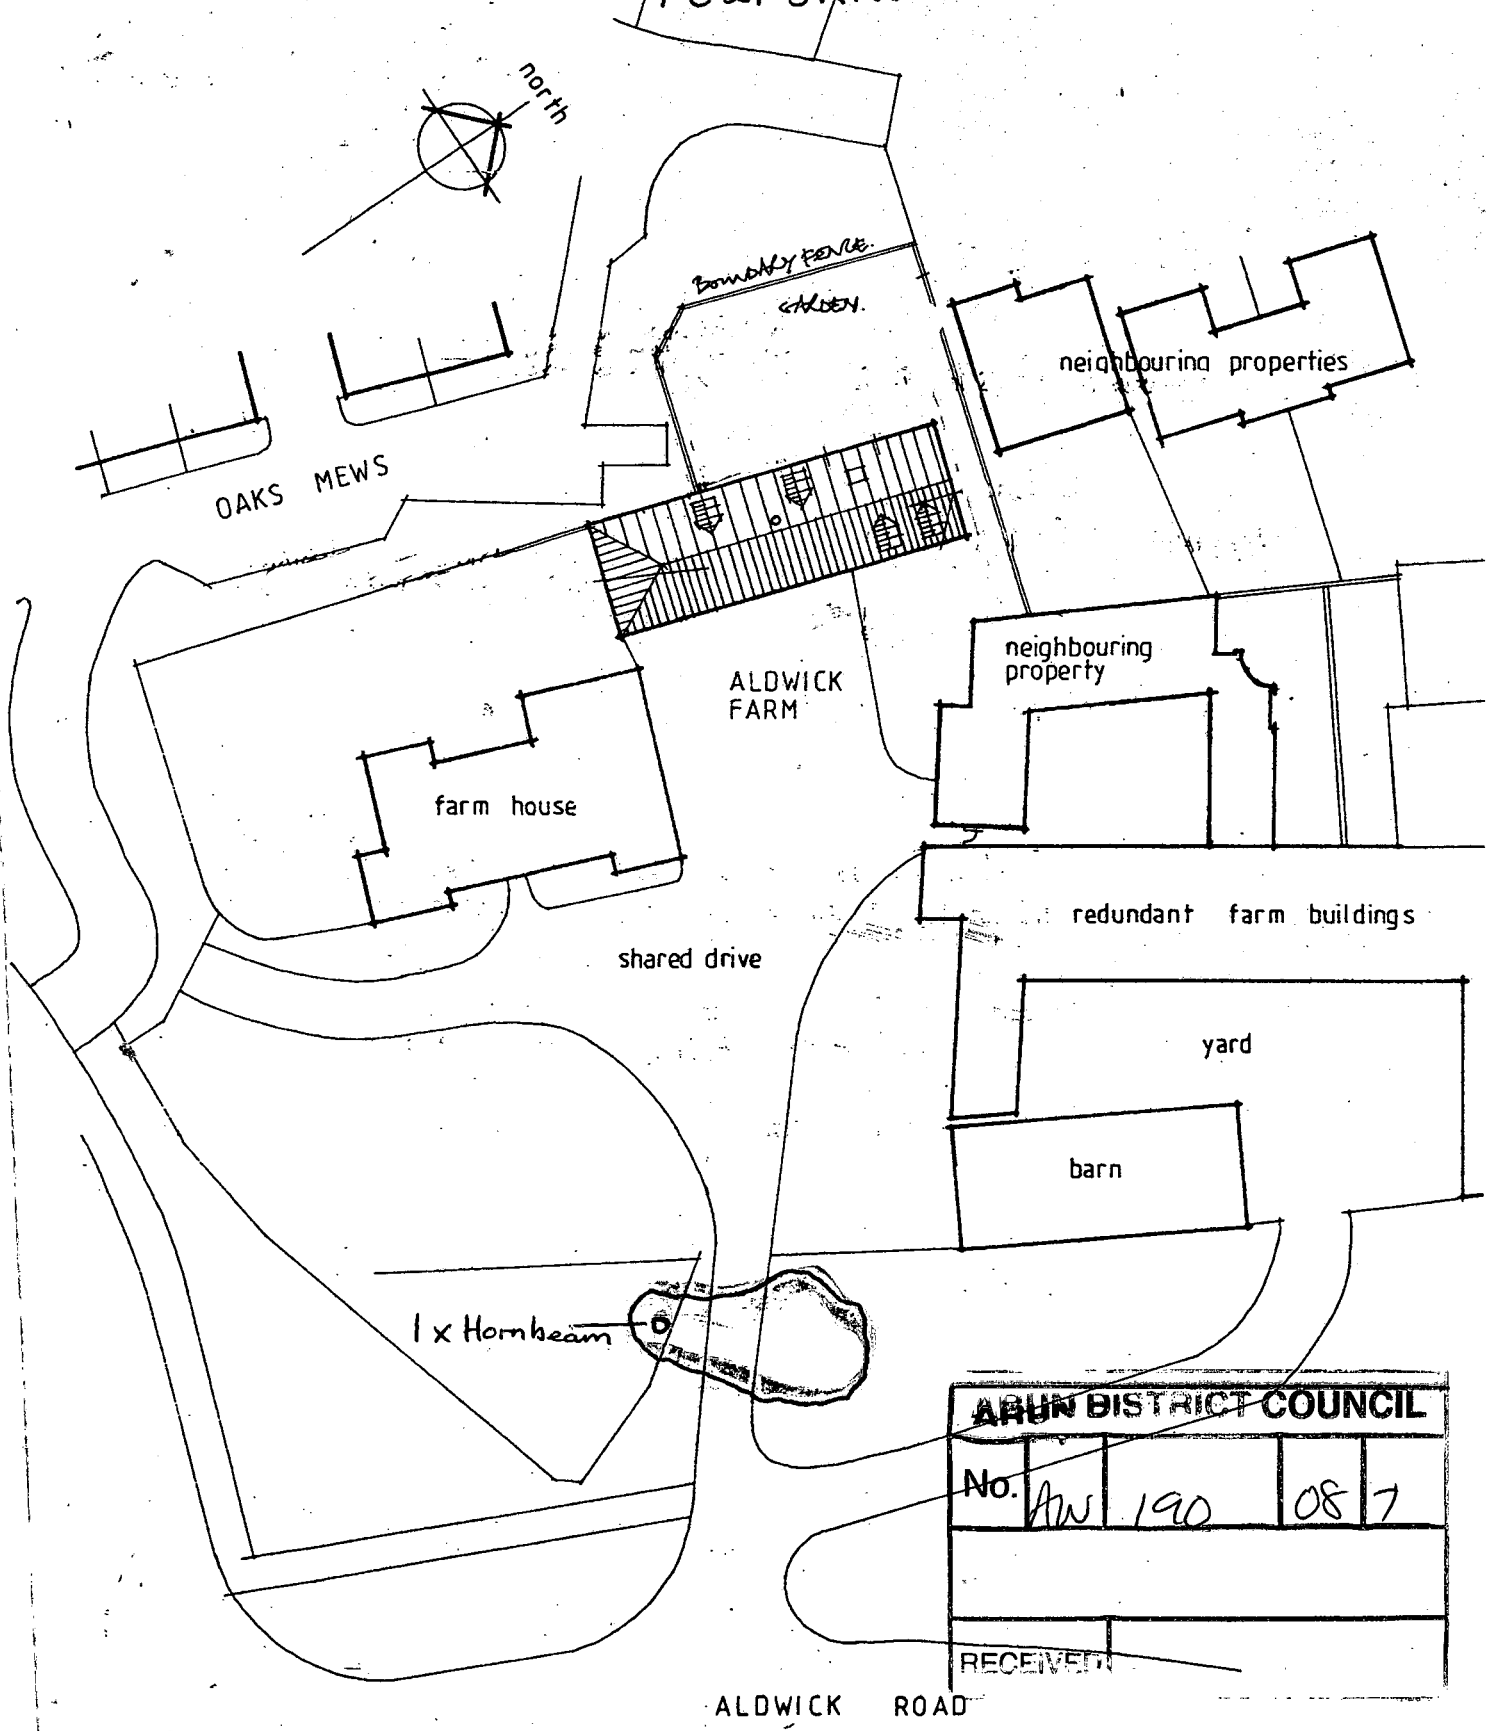

ARUN DISTRICT COUNCIL				
No.	AW	190	08	7
RECEIVED				