
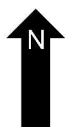
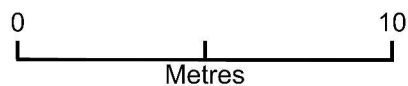


Width and depth of crossover - 235 Aldwick Road

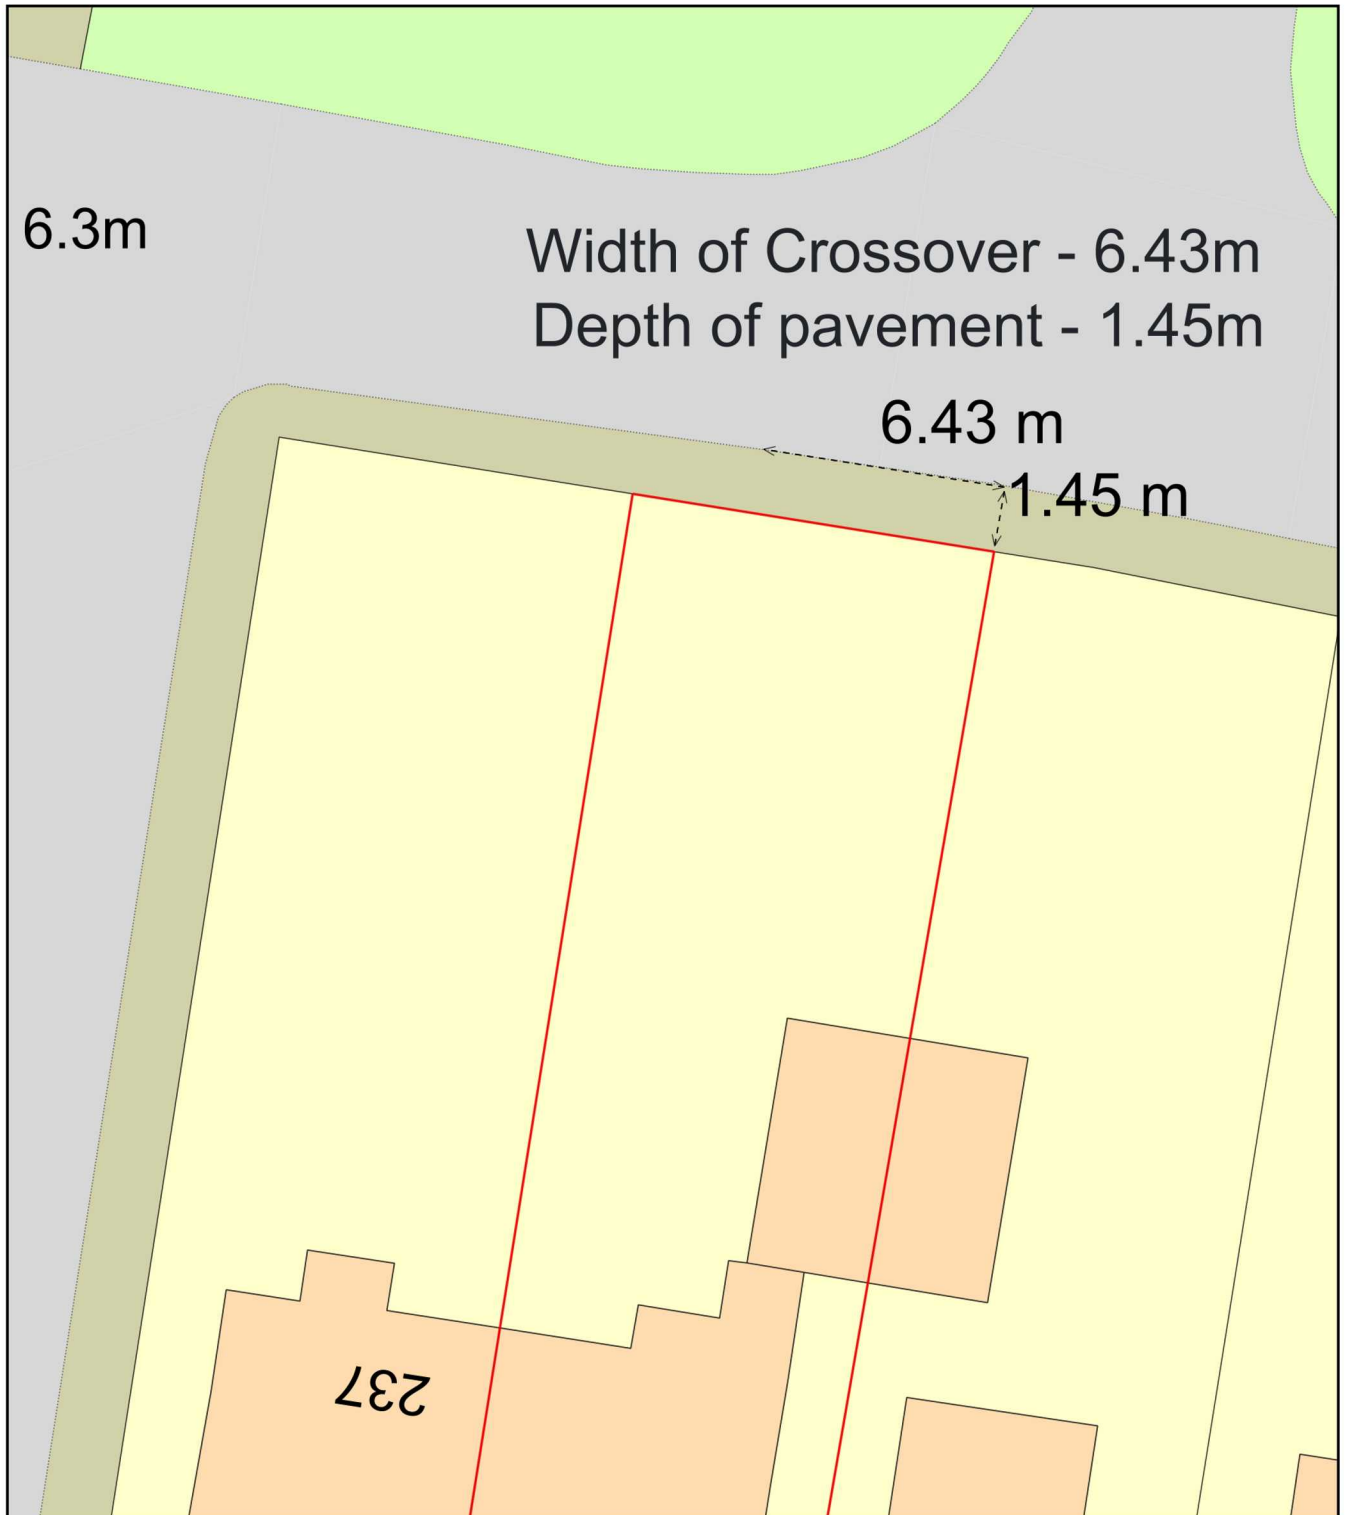

Plan Produced for: To Install Crossover

Date Produced: 20 May 2021

Plan Reference Number: TQRQM21140211337136

Scale: 1:200 @ A4