


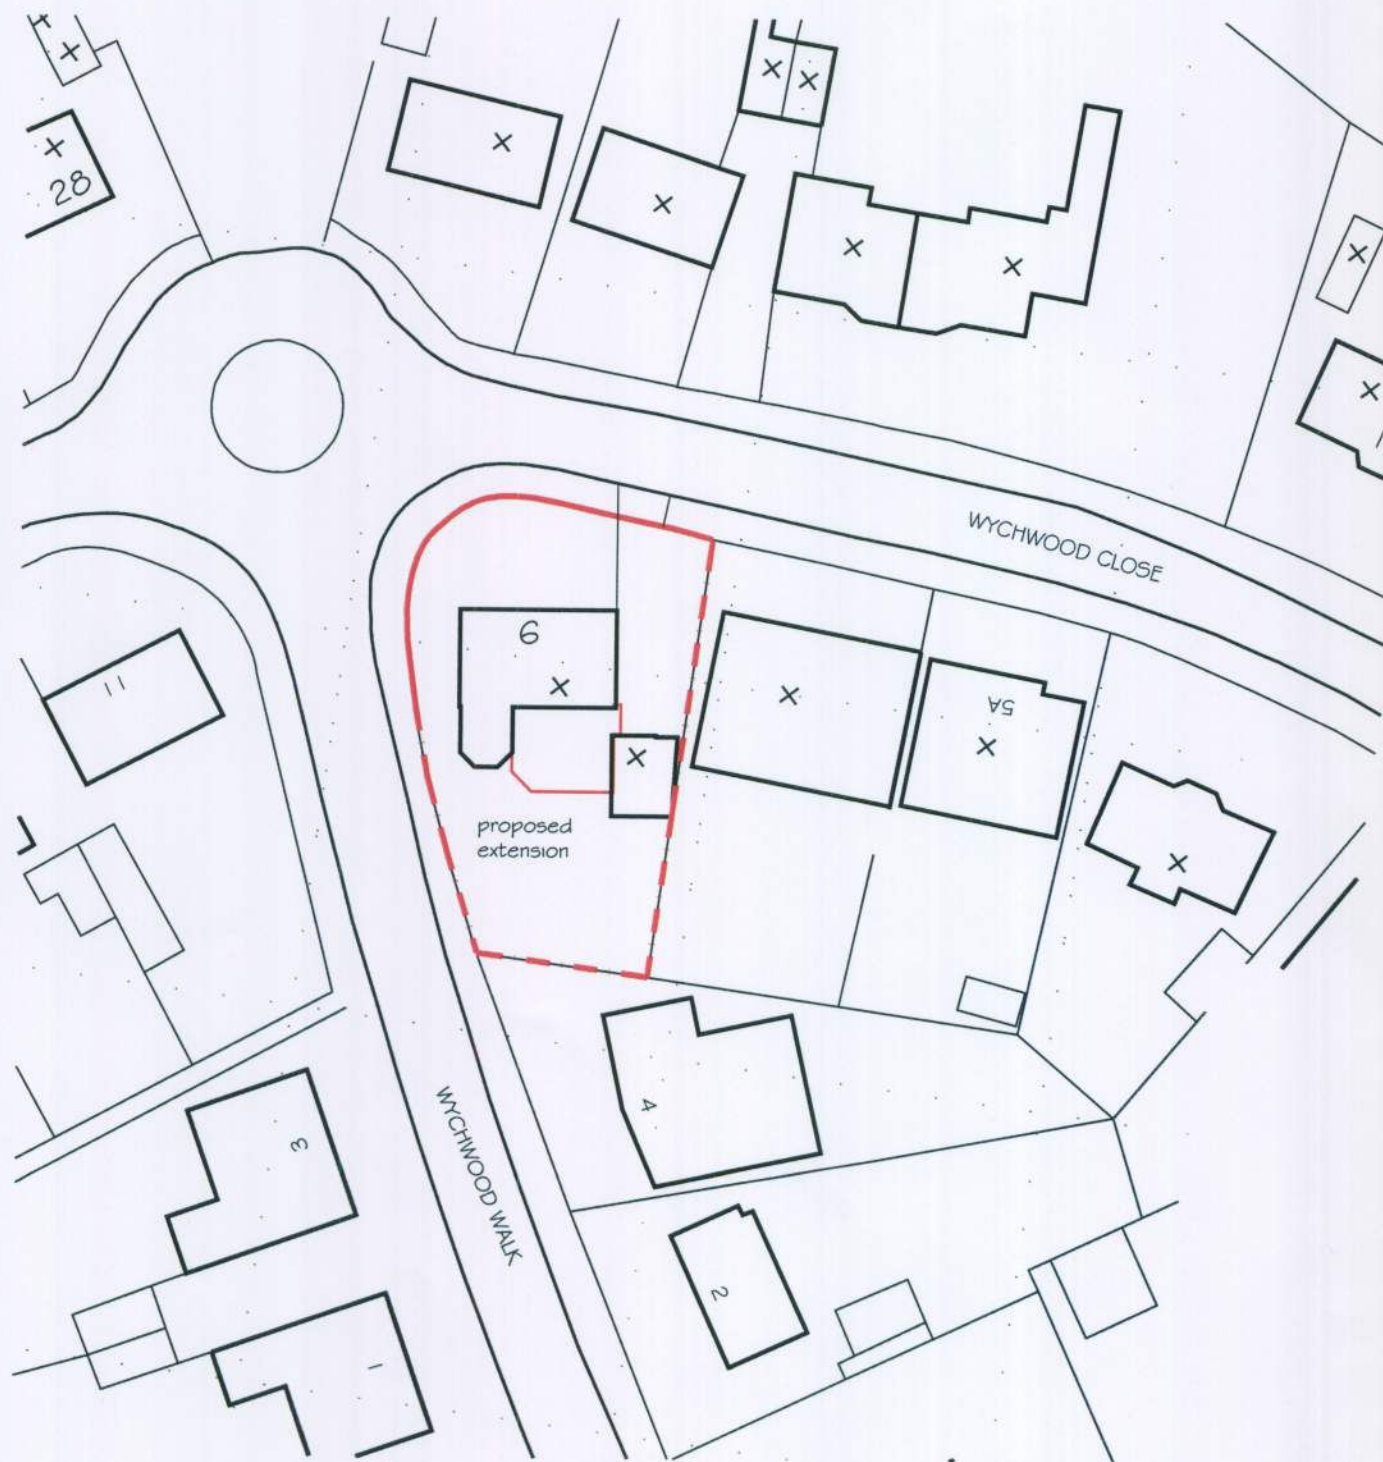

Block Plan I : 500



Location Plan I : 1250

NOTES:

Dimensions to be checked on site before commencing work.
Any discrepancies shall be reported to the architect immediately.

Do not scale from these drawings except for planning purposes.
Use figured dimensions only.

Where applicable this drawing is to be read in conjunction with other consultants' drawings.

This drawing is the copyright of hda projects ltd.

Rev	Date	Amendment

hda projects

G The Old Flour Mill - Queen Street - Emsworth -
Hampshire - PO10 7BT -

Tel: +44 (0) 1243 373855 Mob 07567978618
e-mail: hda.projects@talktalk.net

For

Mr + Mrs M Dawling

Project

9 Wychwood Close
Craigweil
Bognor Regis
PO21 4DW

Title

Block + Location Plans

Date	Drawn	Scale	Checked
August 2010	wtm	1250 +500 @ A3	
Job Number	Prefix	Drawing Number	Revision
09007	P	01	