

MR. B. PINNICK
54, PINEHURST PARK
ALDWICK
BOGNOR REGIS
WEST SUSSEX
PO21 3DX

ARUN DISTRICT COUNCIL
FAO SUSAN MAYLEY
PLANNING DEPT.

1ST SEPTEMBER 2025

Dear Ms Mayley,

REF: TREE APPLICATION AW/194/25/T

Please find attached a tree
location sketch plan for G9 T1 + T2
to be considered as part of my application
to fell tree G9 T2 at 54 Pinehurst
Park, PO21 3DX.


Yours faithfully



TREE LOCATION SKETCH PLAN.

54, PINEHURST PARK

TPO/P/1/78
GROUP 9.

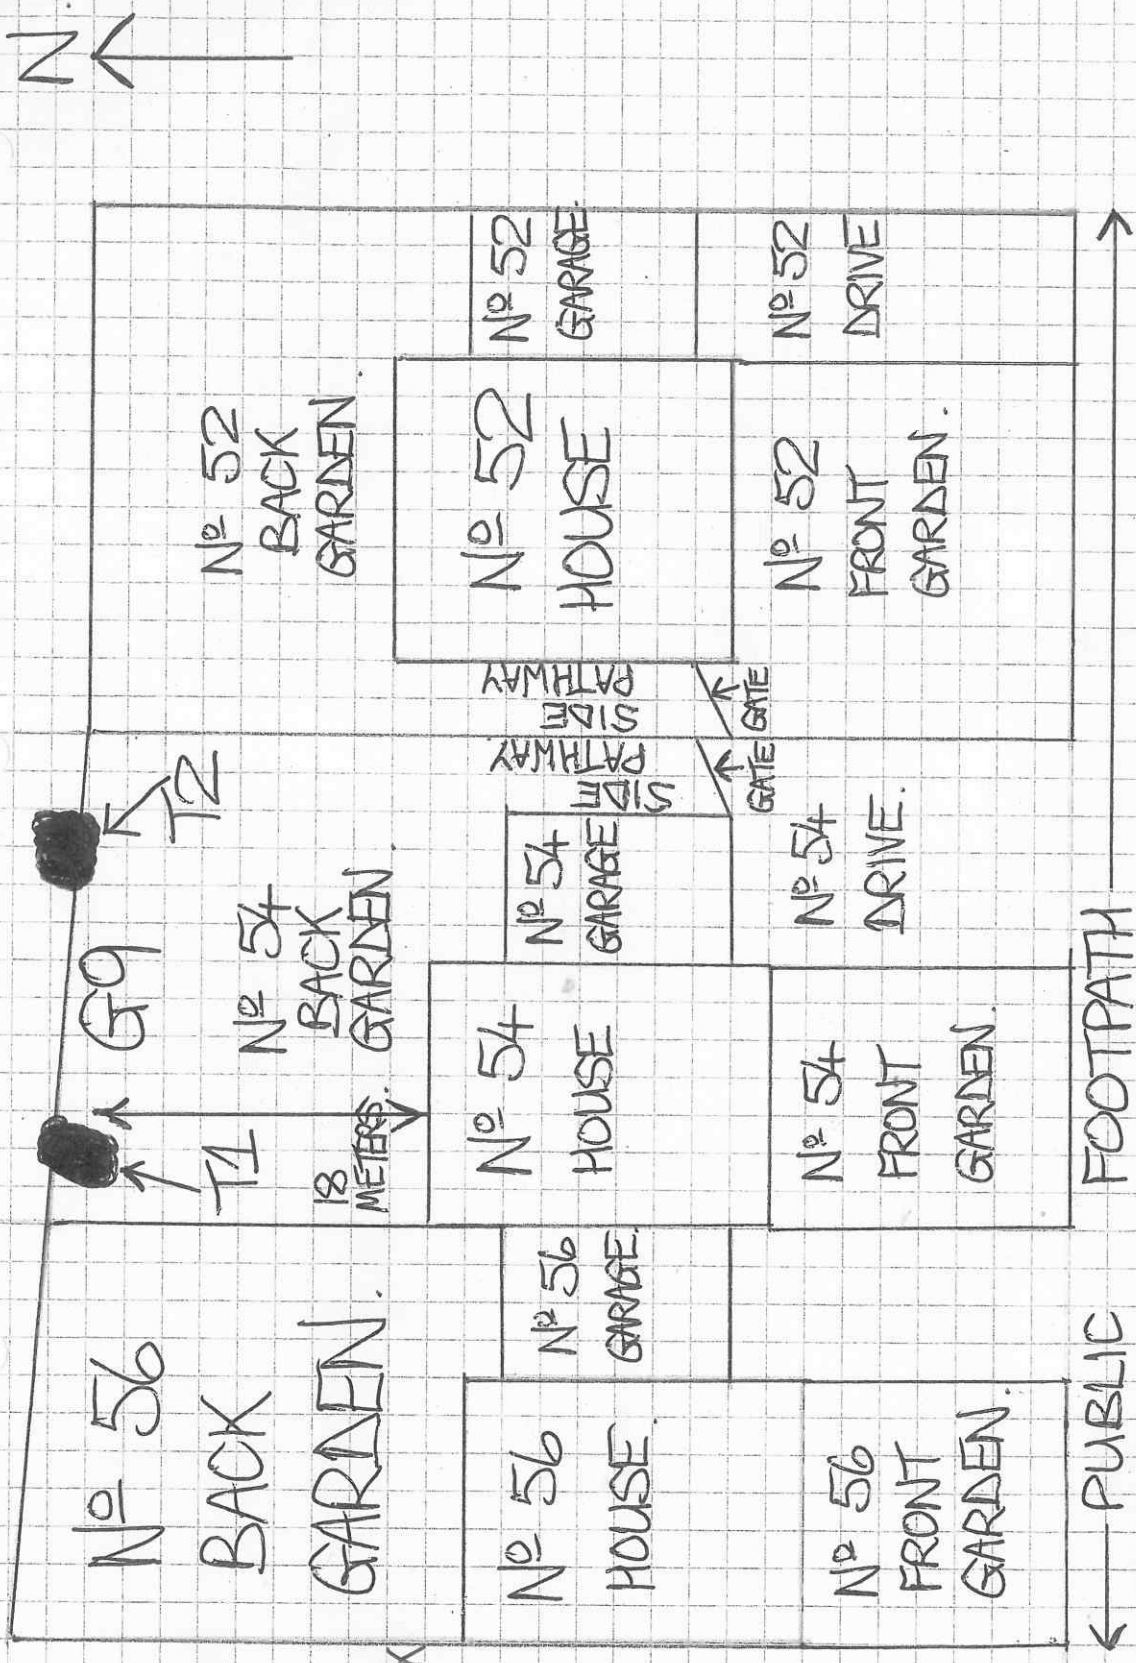

PINEHURST PARK
PUBLIC HIGHWAY