


Rev	Date	Revisions	Initials
A	17.05.11	Outline Proposals.	PS
B	16.06.11	Amended for planning submittal.	PS

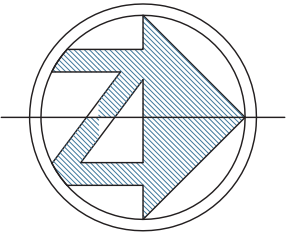

Peter Stephens
A R C H I T E C T
Lark Rise Honer Lane South Mundham
Chichester West Sussex PO20 1LY
Tel / Fax 01243 263719



Project
Extension & Alterations to
44 Barrack Lane
Aldwick

Drawing
Location & Block Plan

Date	May 2011	Checked
Drawn	PS	
Scale	1:1250 @ A3 & 1:500@ A3	

CAD ref
Model ref
Script ref
Pen ref

Drawing No
DP-101
revC

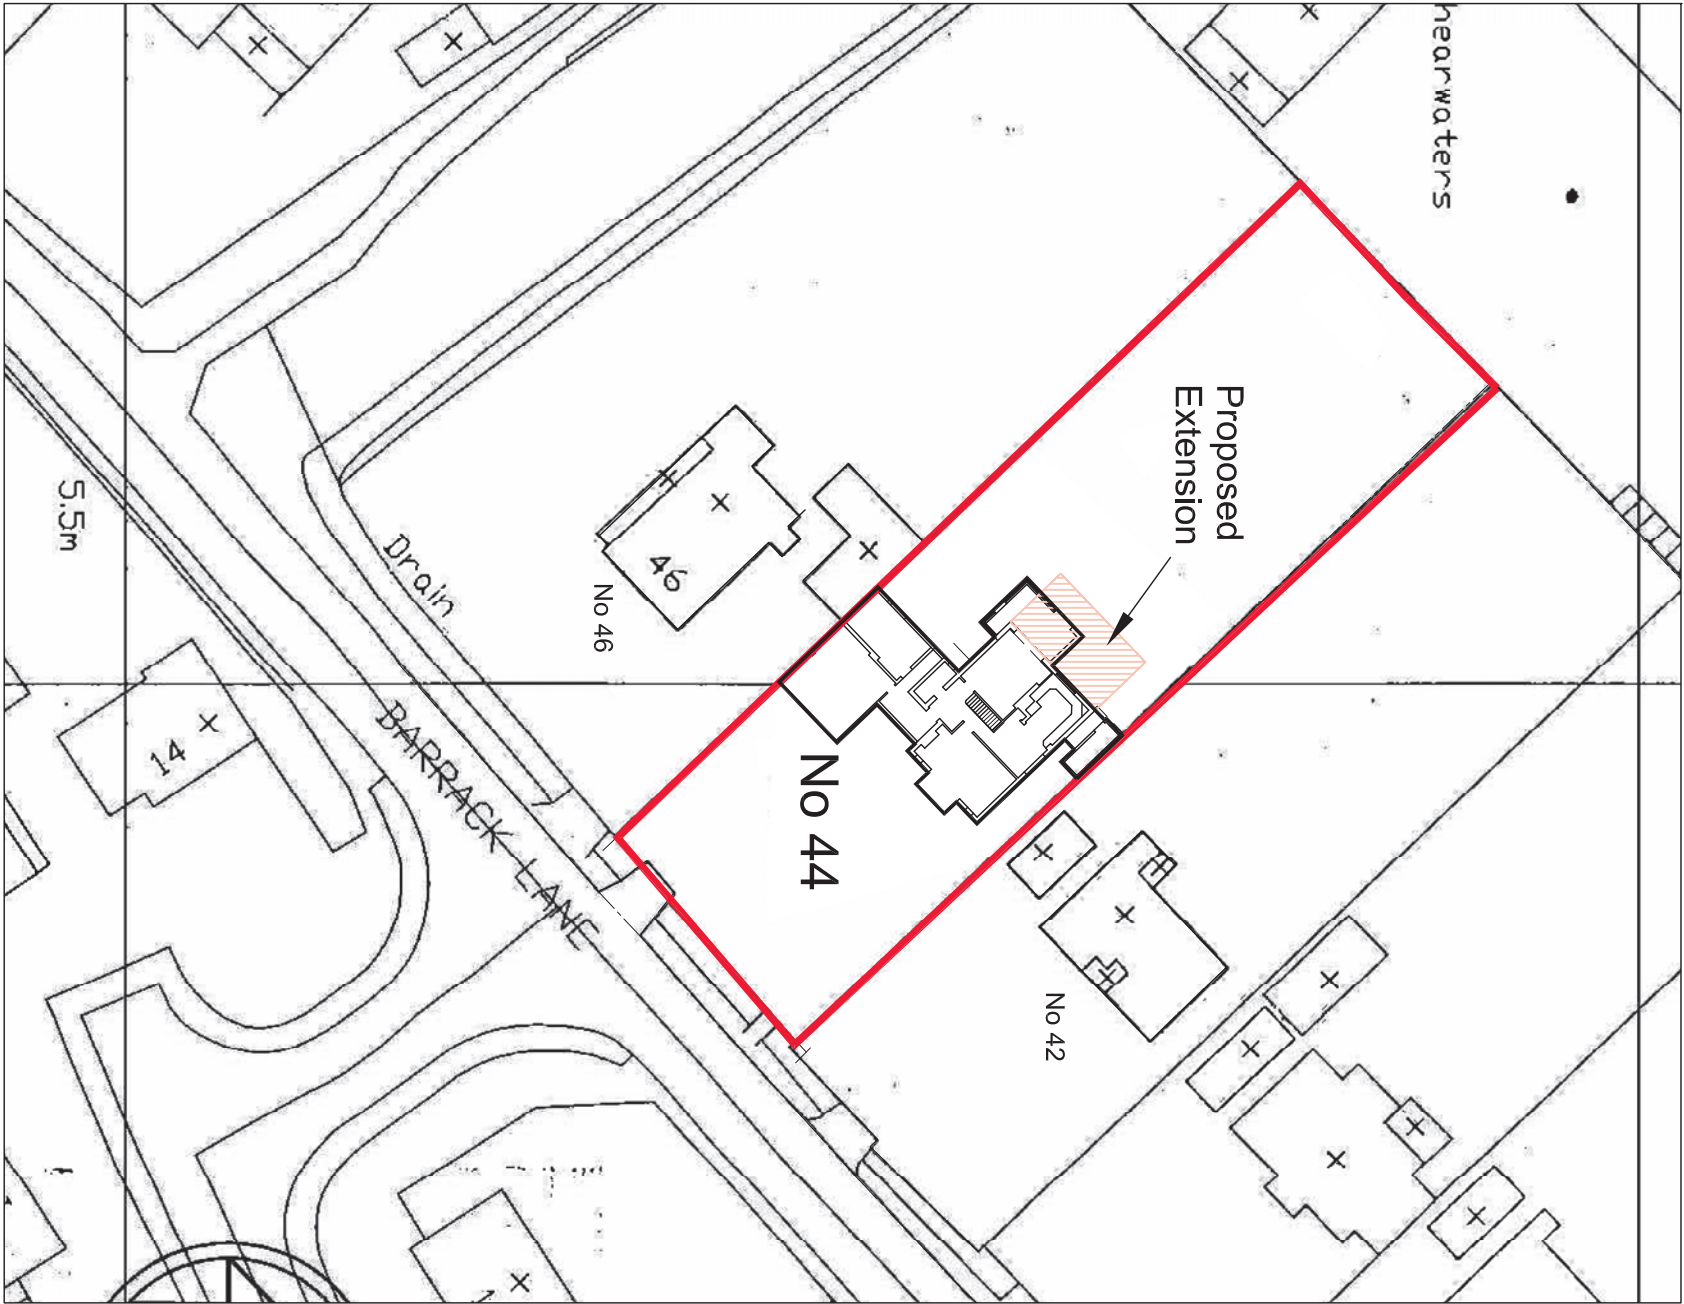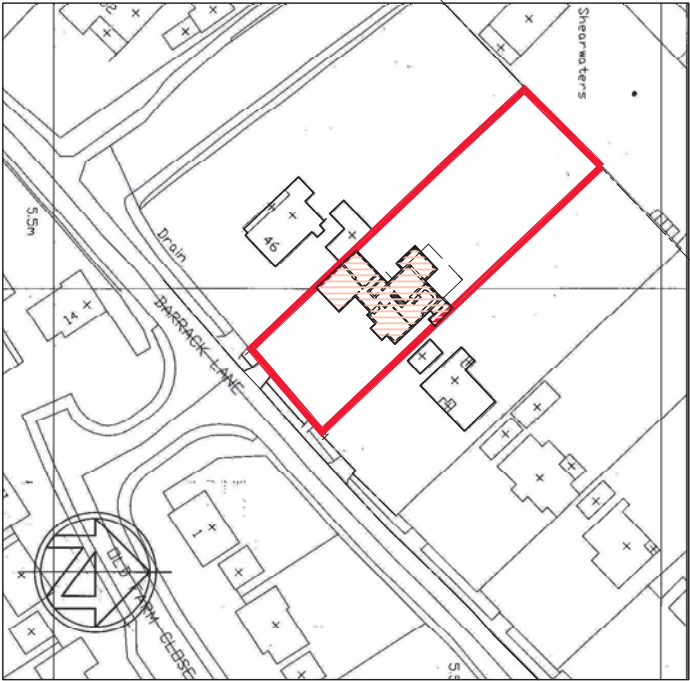

Location Plan

SCALE 1:1250 @ A3

Block Plan

SCALE 1:500 @ A3