



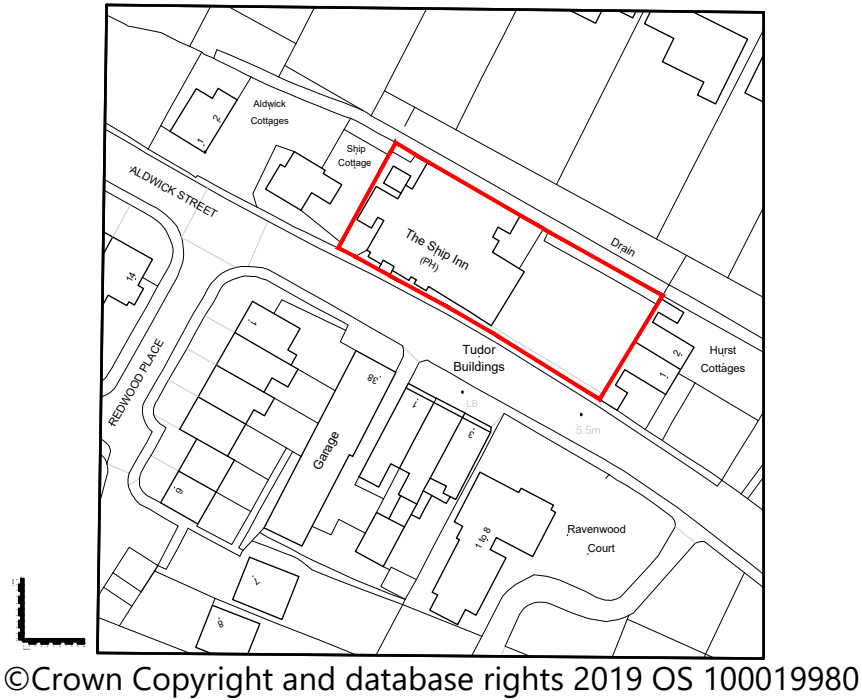

Location Plan
scale 1:1250 @ A1

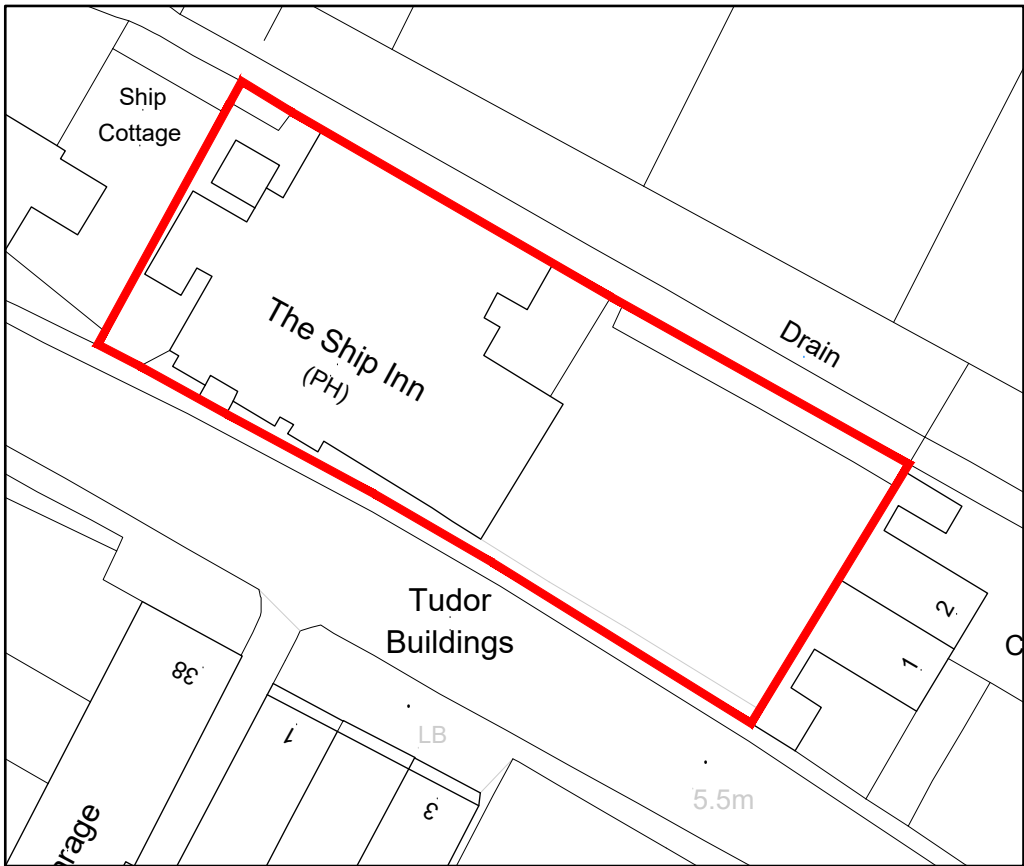

Block Plan
scale 1:500 @ A1



Client
Surplus Property Investments
Project
The Former Ship Inn, Aldwick Street, Bognor Regis. PO21 3AP
Title
Site Location and Block Plan

Scale	Date	Drawn By	Checked By	Project No:	Drawing No:	Revision
Varies@A3	21/07/2020	PAL	PM	B200038	B 101	-

Stewart Court 214a Hagley Road Edgbaston Birmingham B16 9PH
0121 454 1688 birmingham@calfordseaden.com

calfordseaden LLP is a Limited Liability Partnership Registered in England & Wales number OC315838

ORPINGTON || LONDON || BIRMINGHAM || CAMBRIDGE || SOUTHBEND-ON-SEA || WINCHESTER

calfordseaden.com

REV	DESCRIPTION	DATE	INIT	CHKD
-----	-------------	------	------	------

SITE LOCATION PLAN