

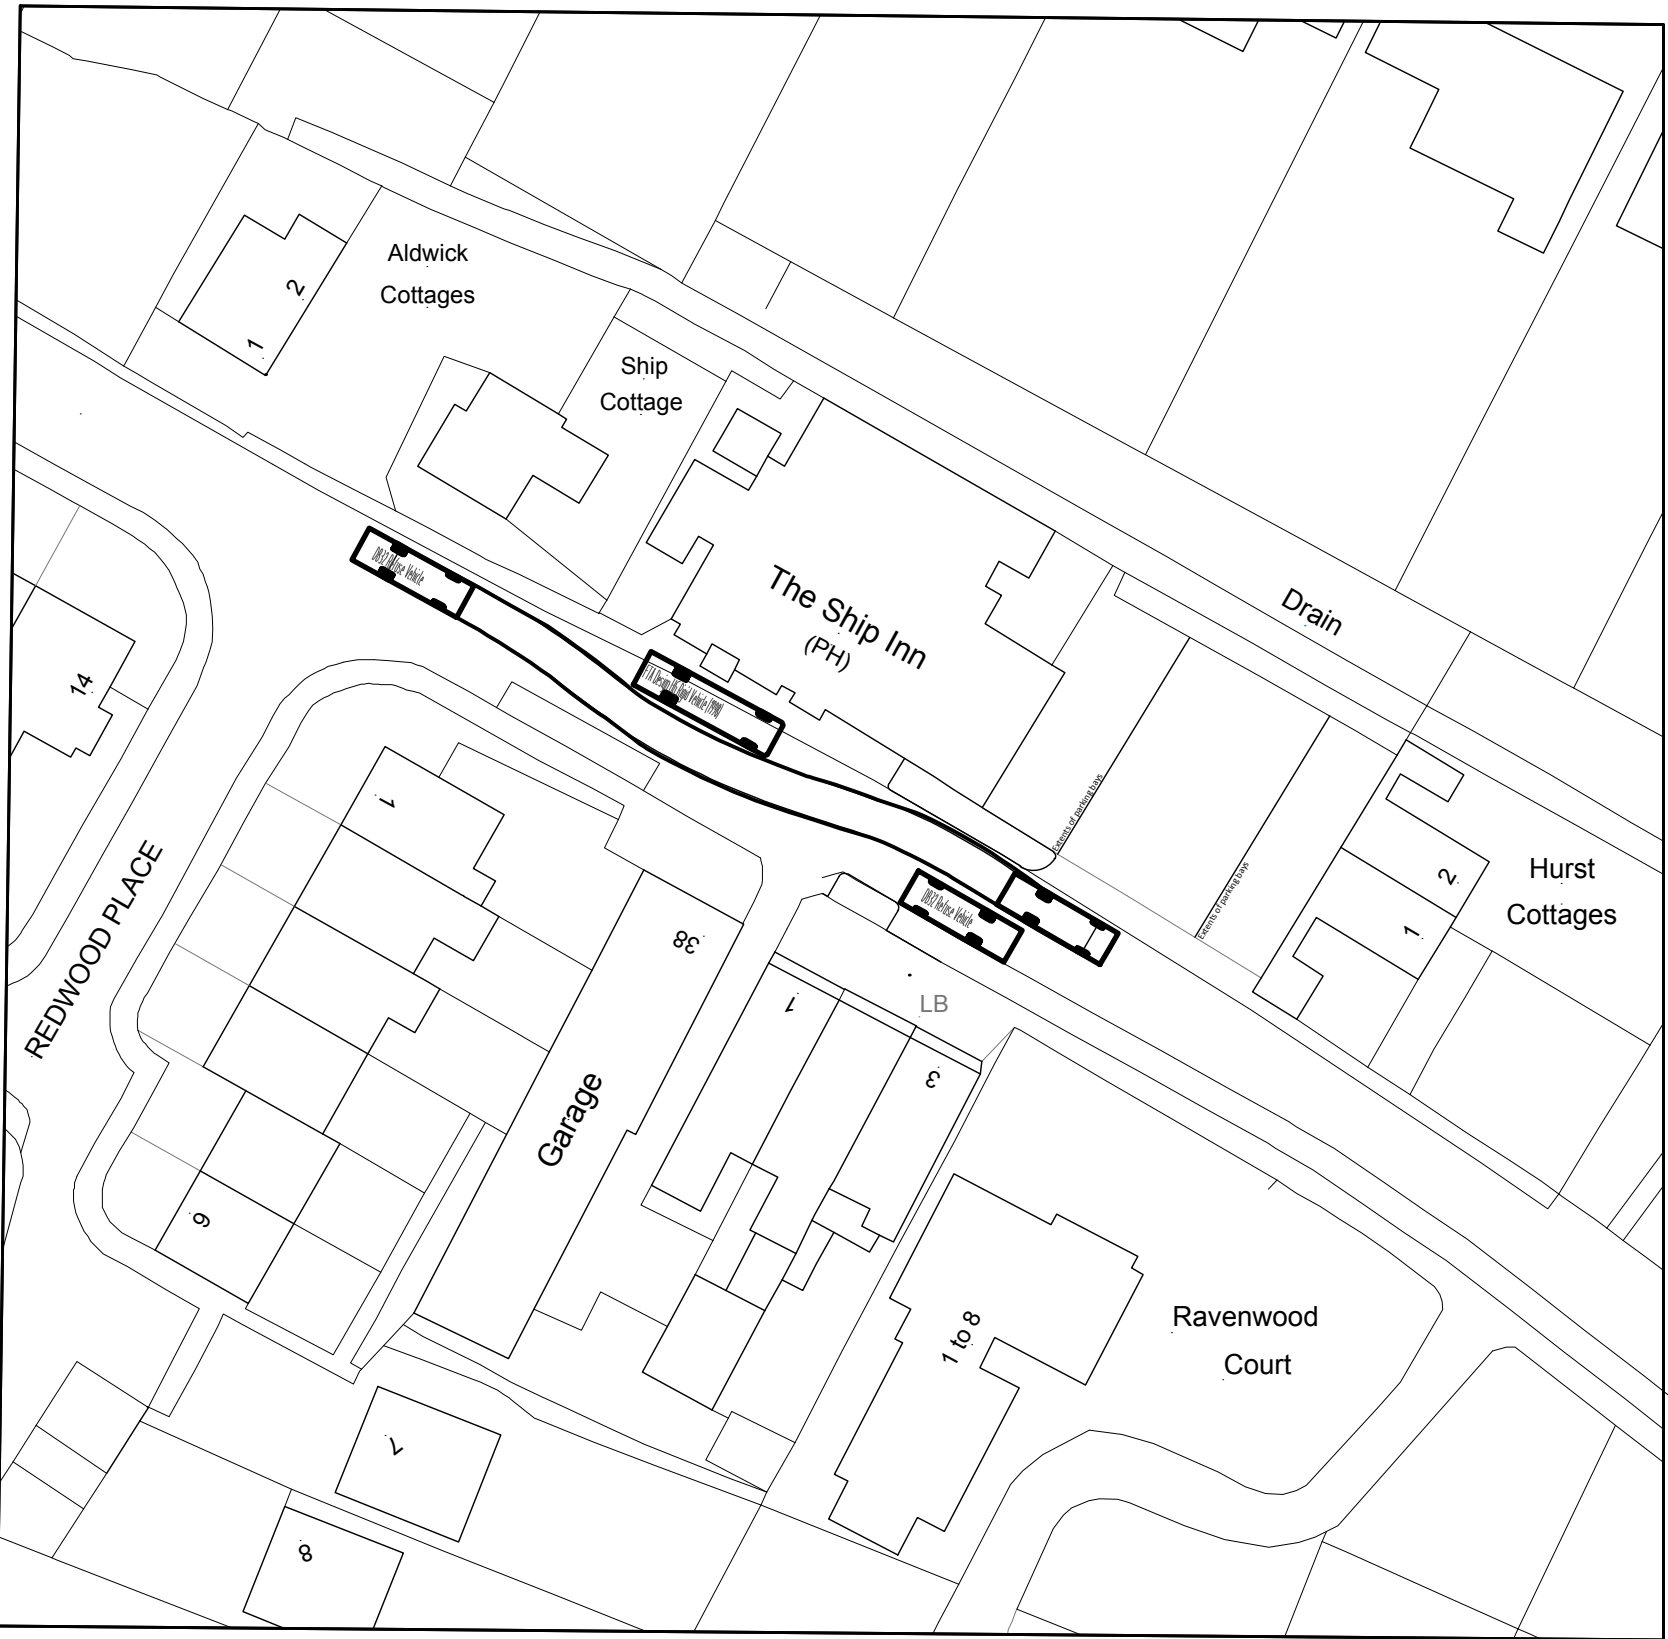
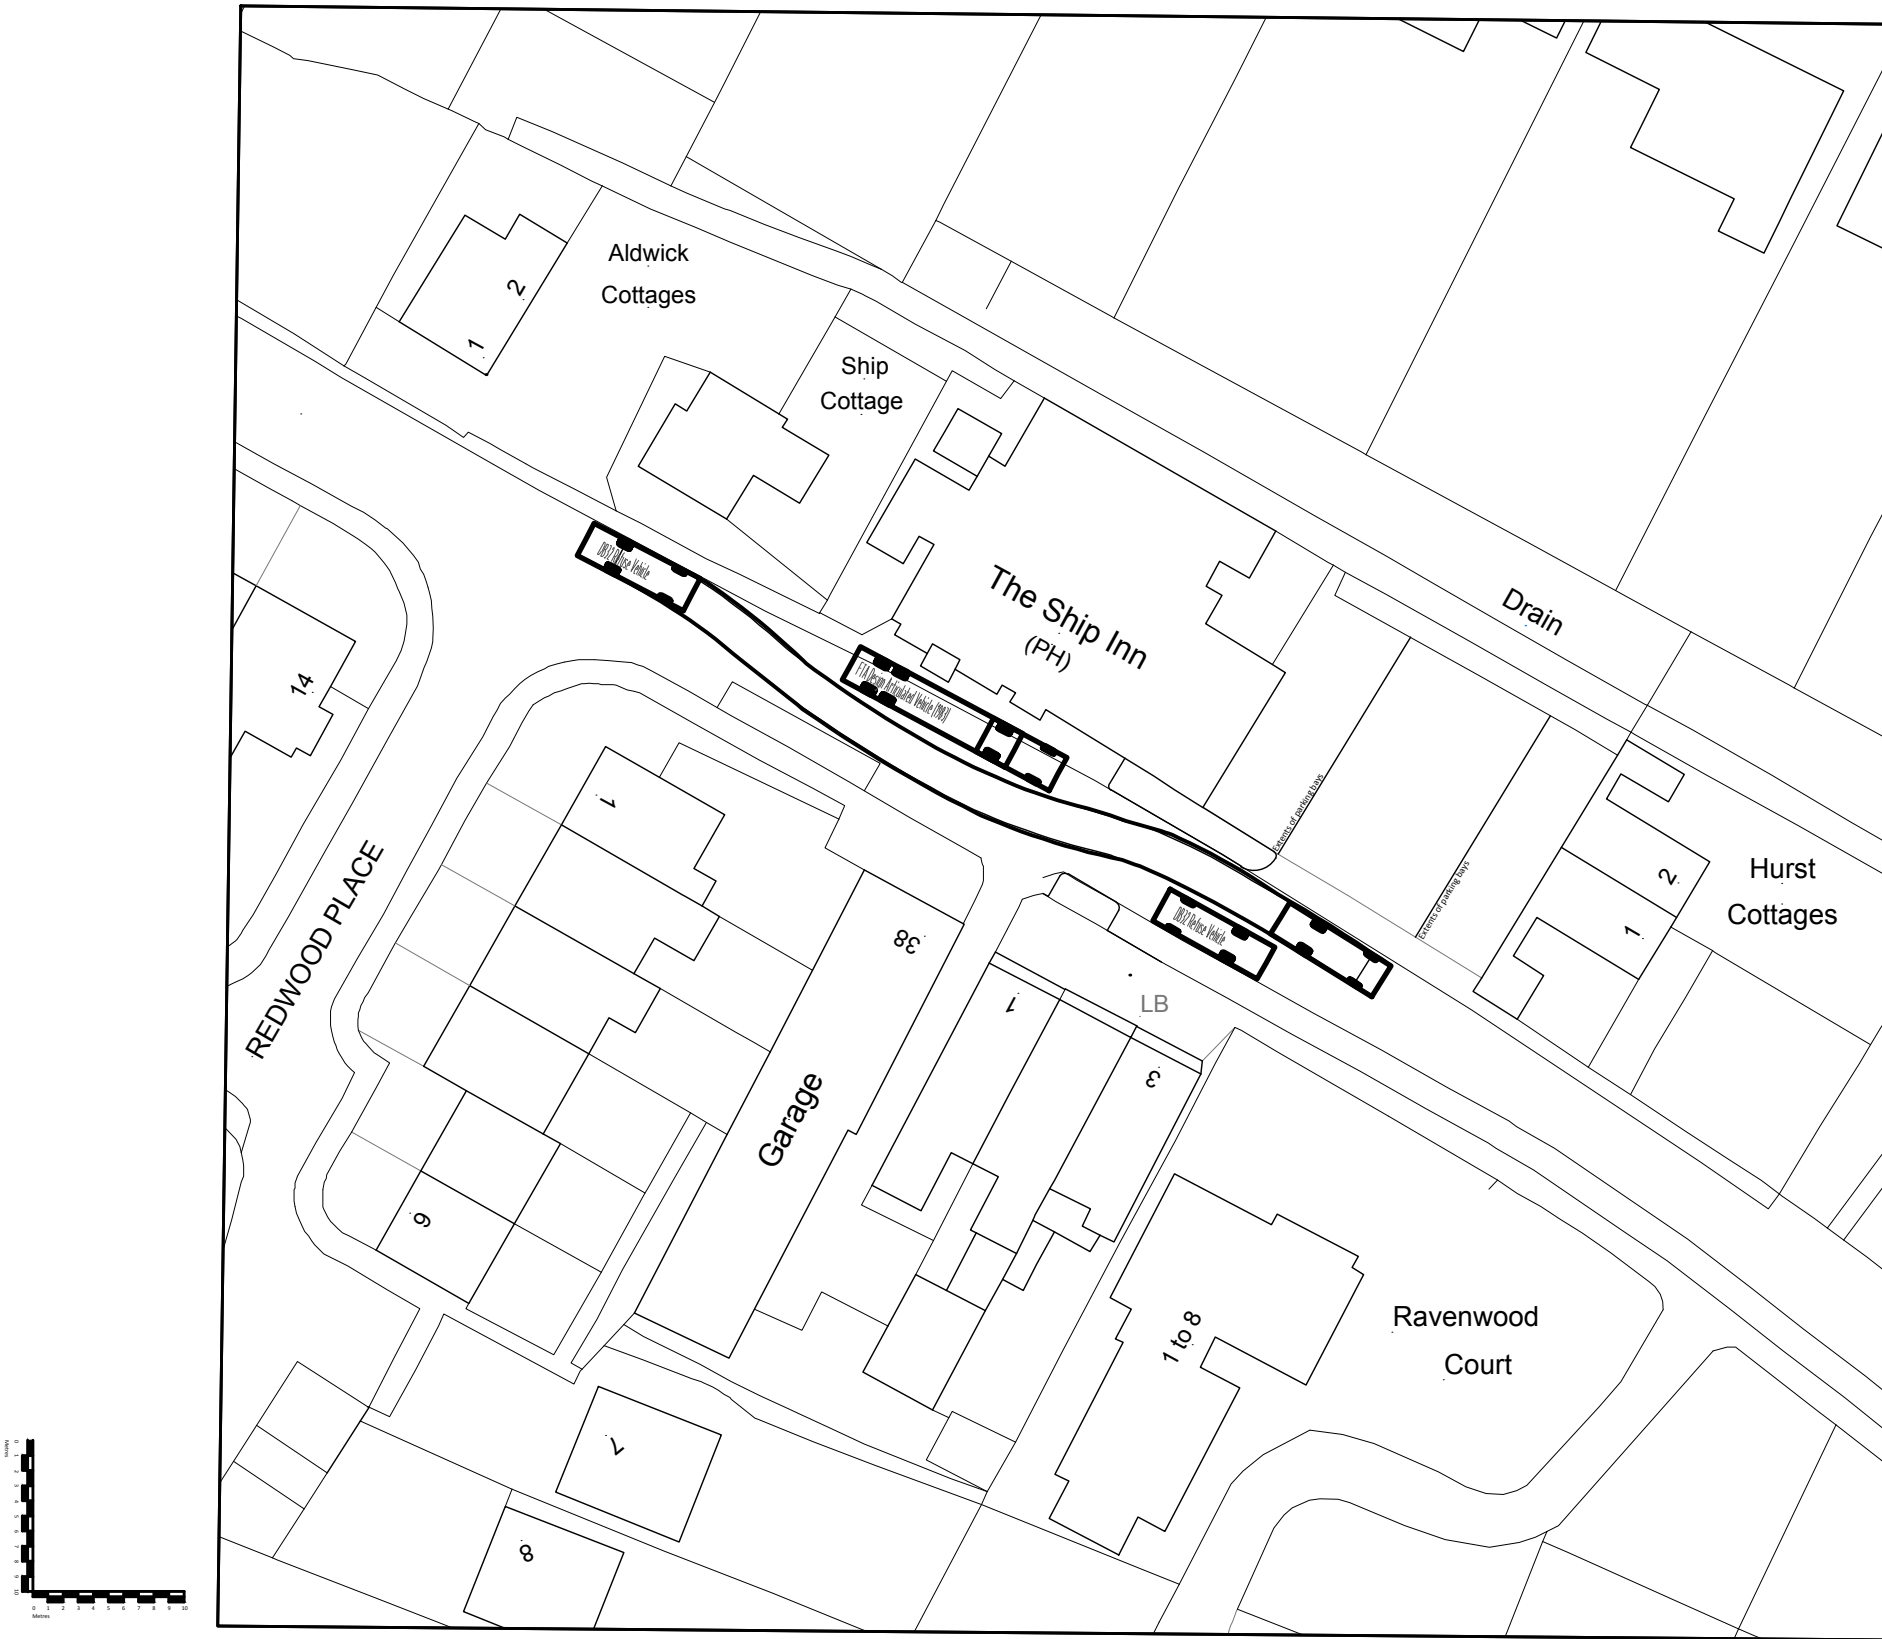


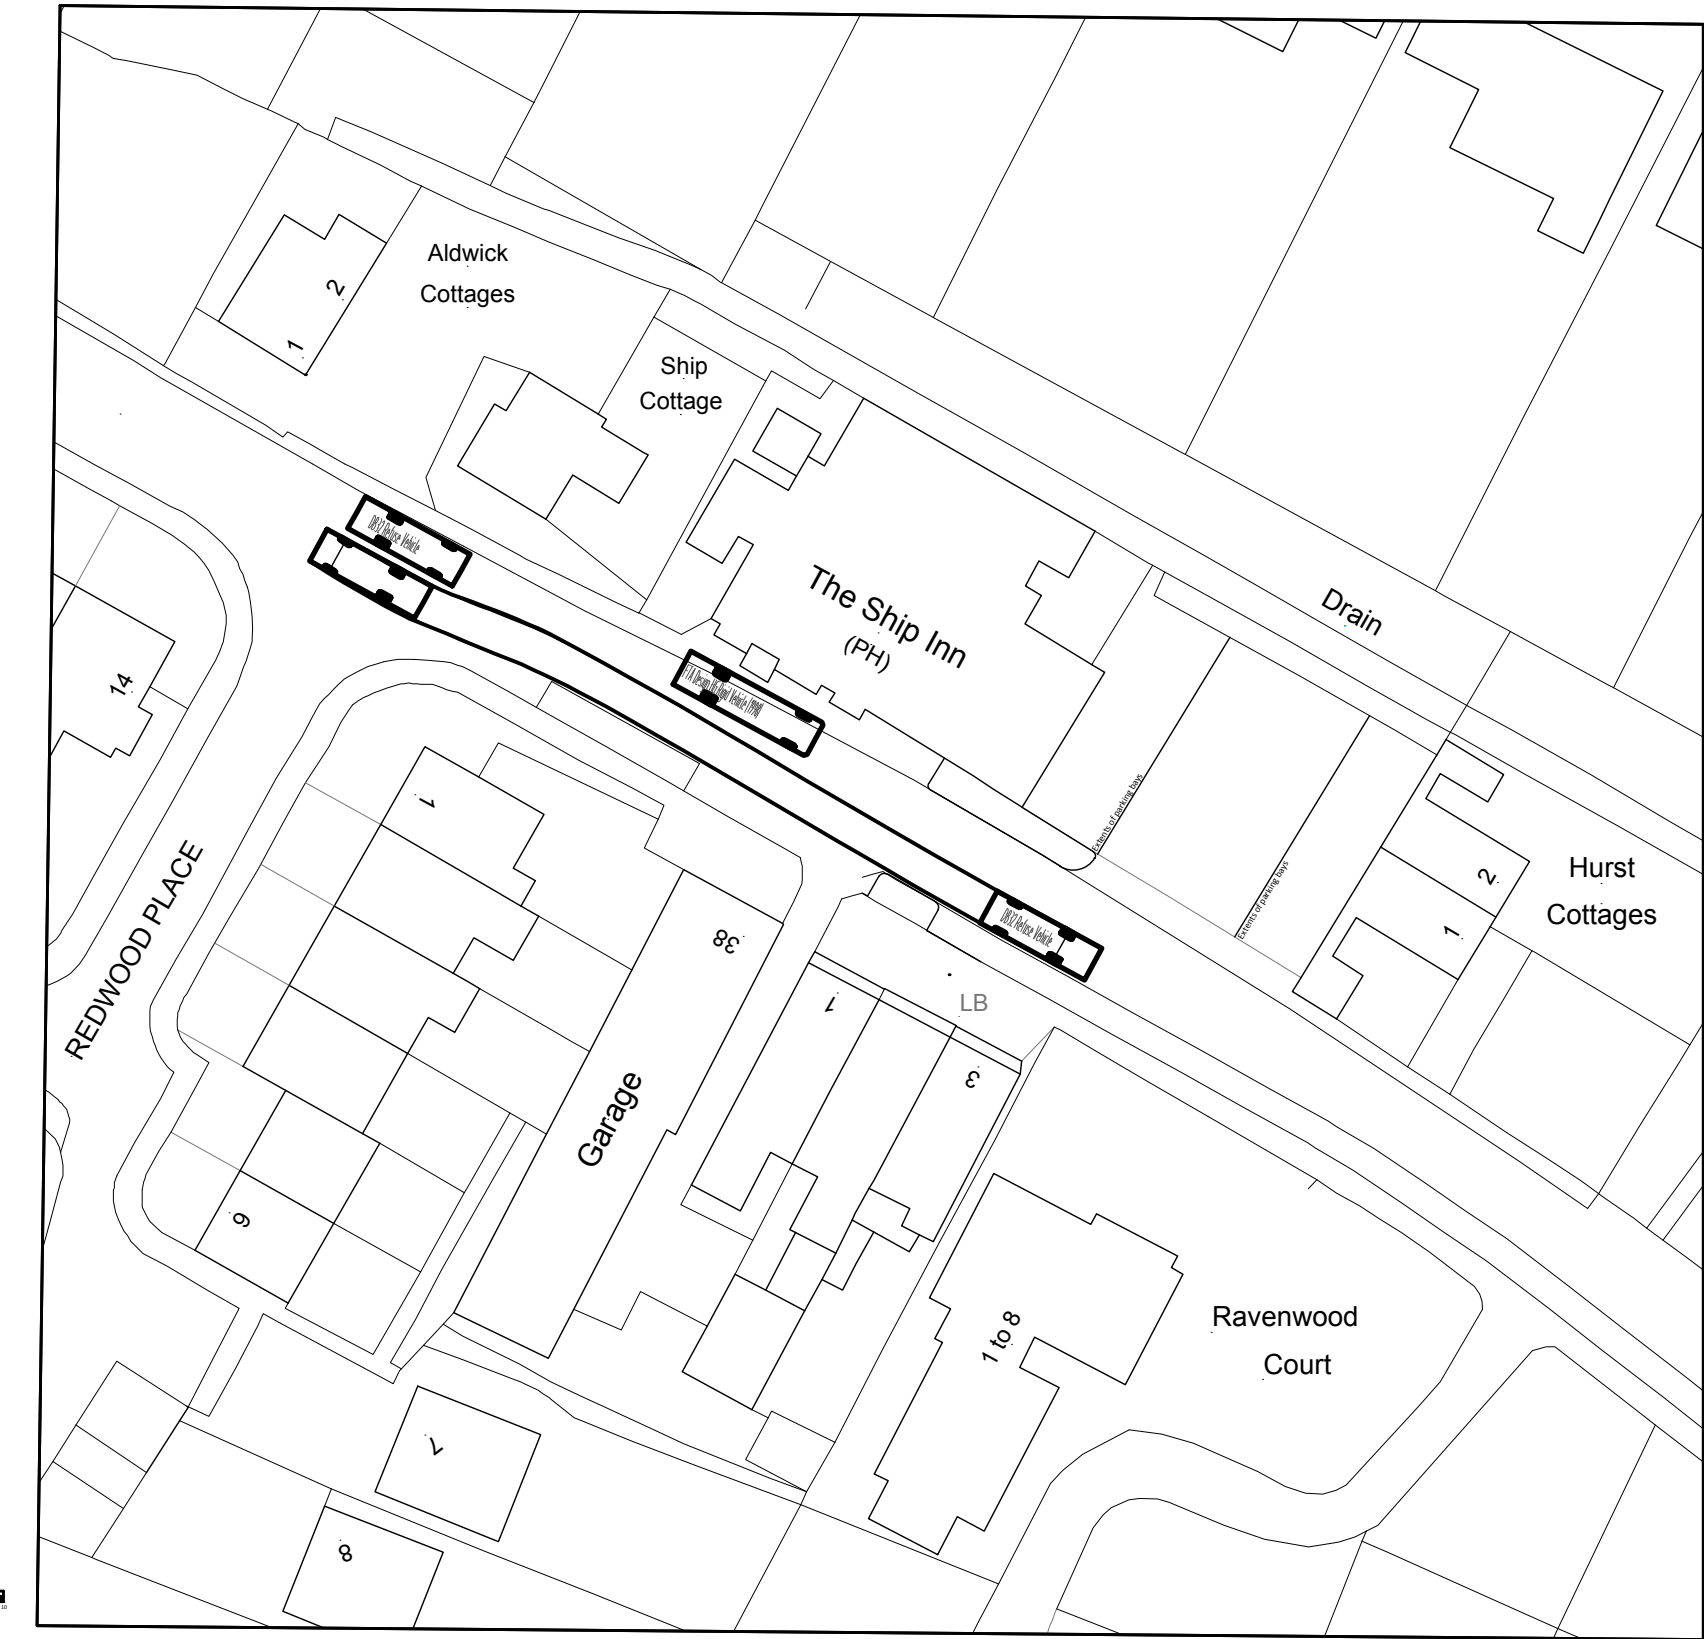

Articulated Deliveries Vehicle
with Refuse Vehciles Passing
scale 1:500 @ A1

Rigid Deliveries Vehicle with
Refuse Vehciles Passing
scale 1:500 @ A1

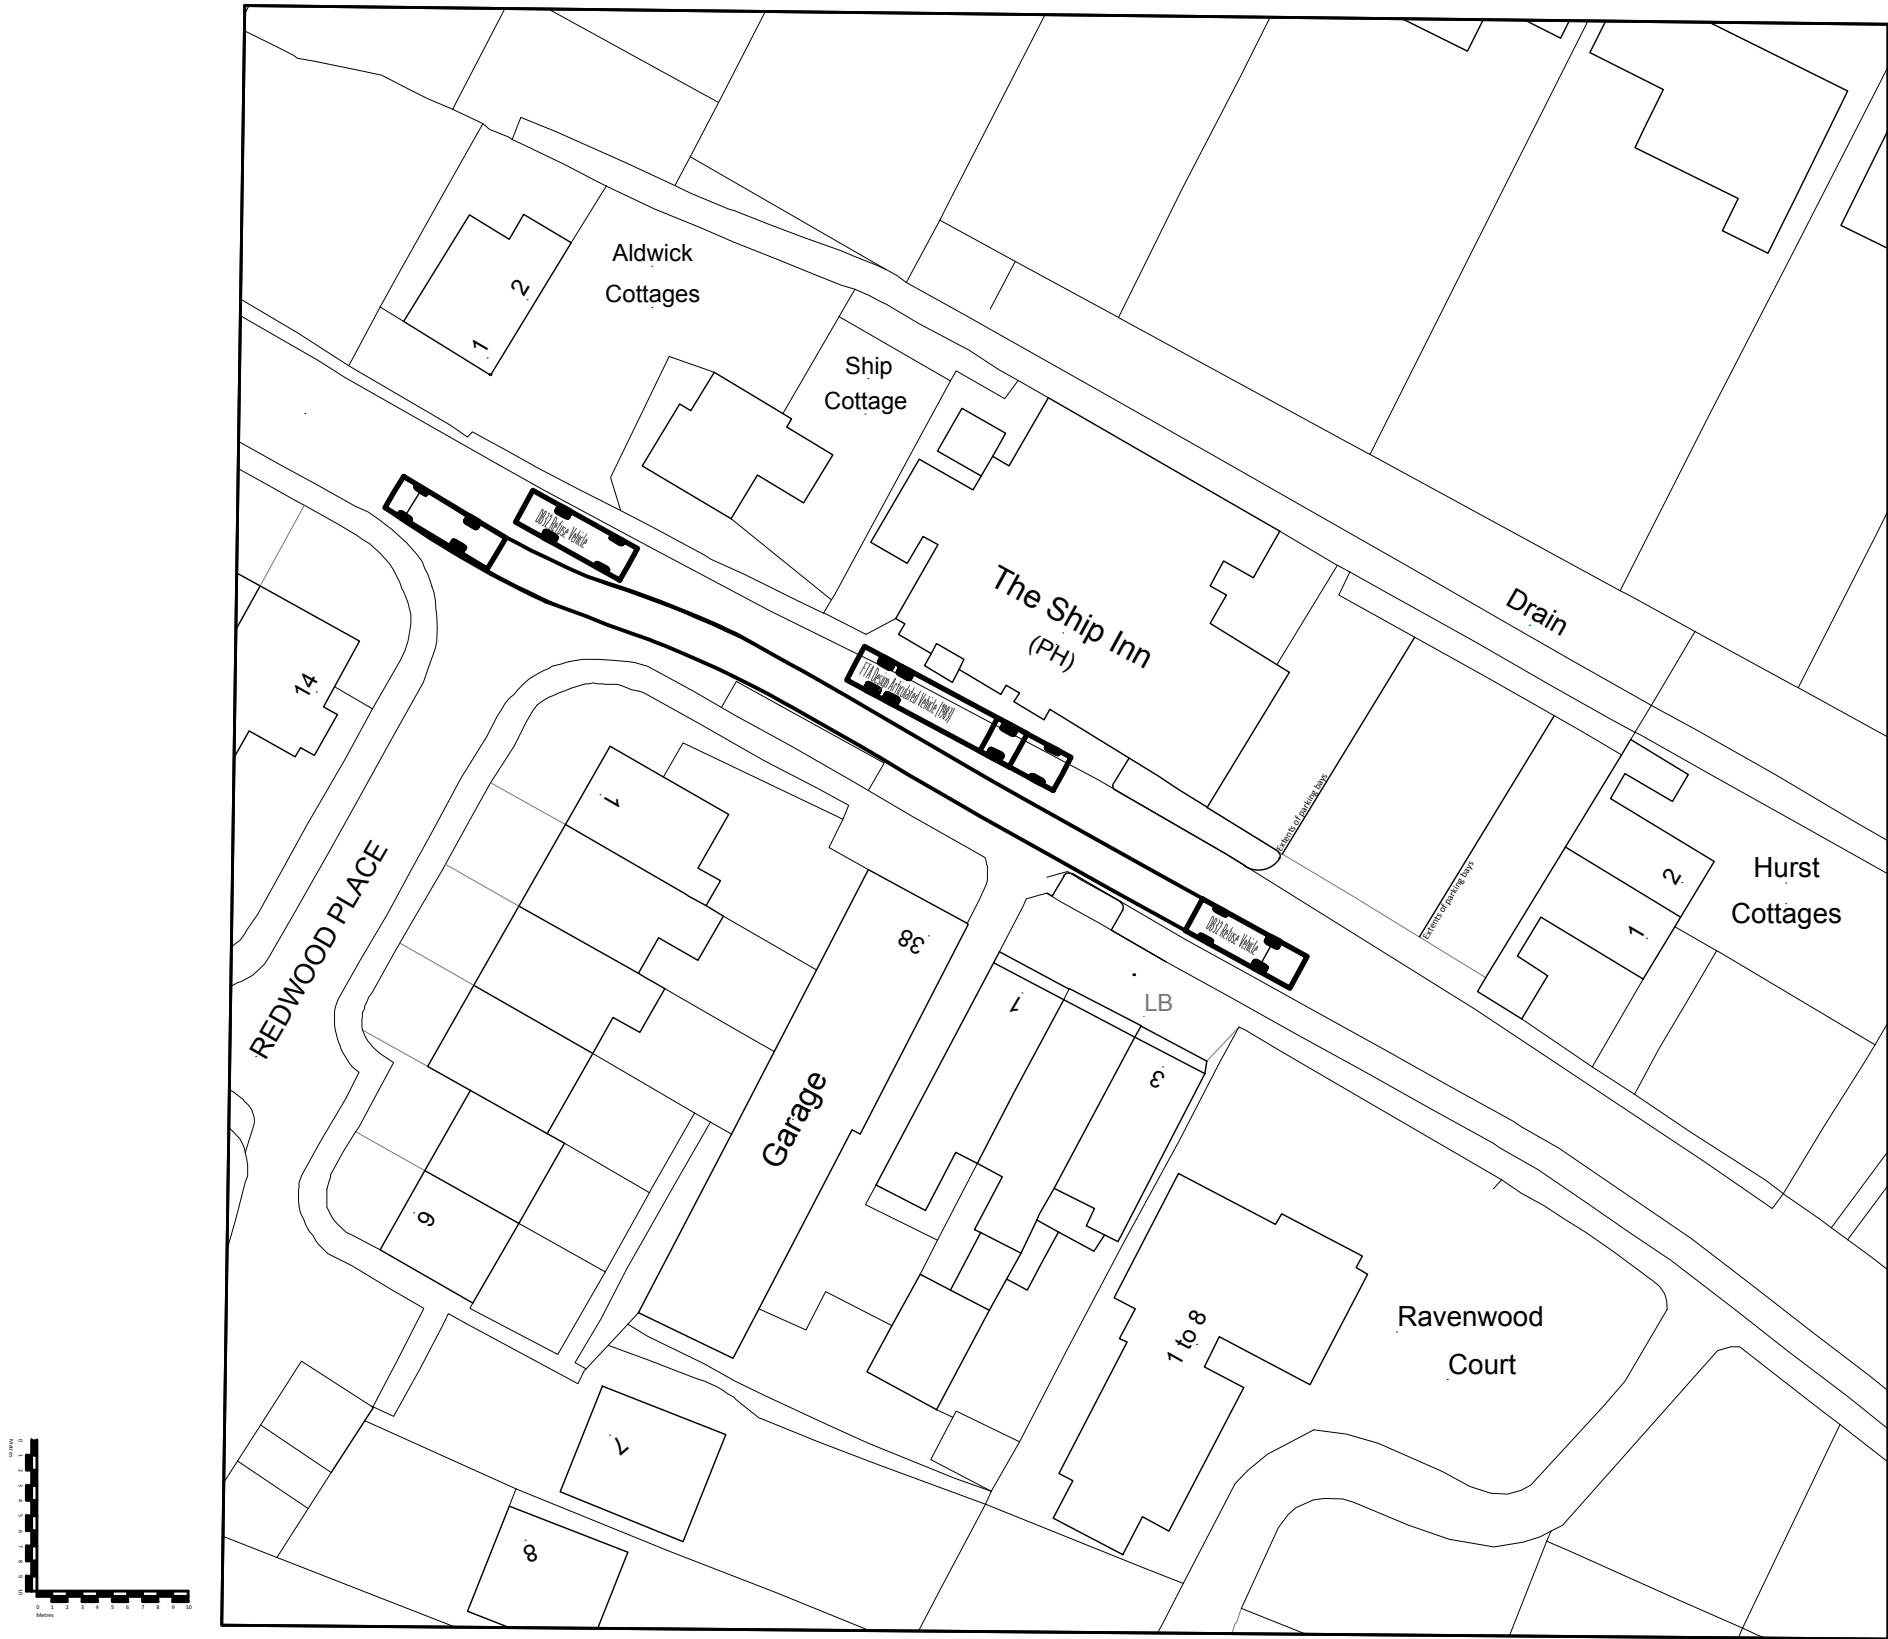