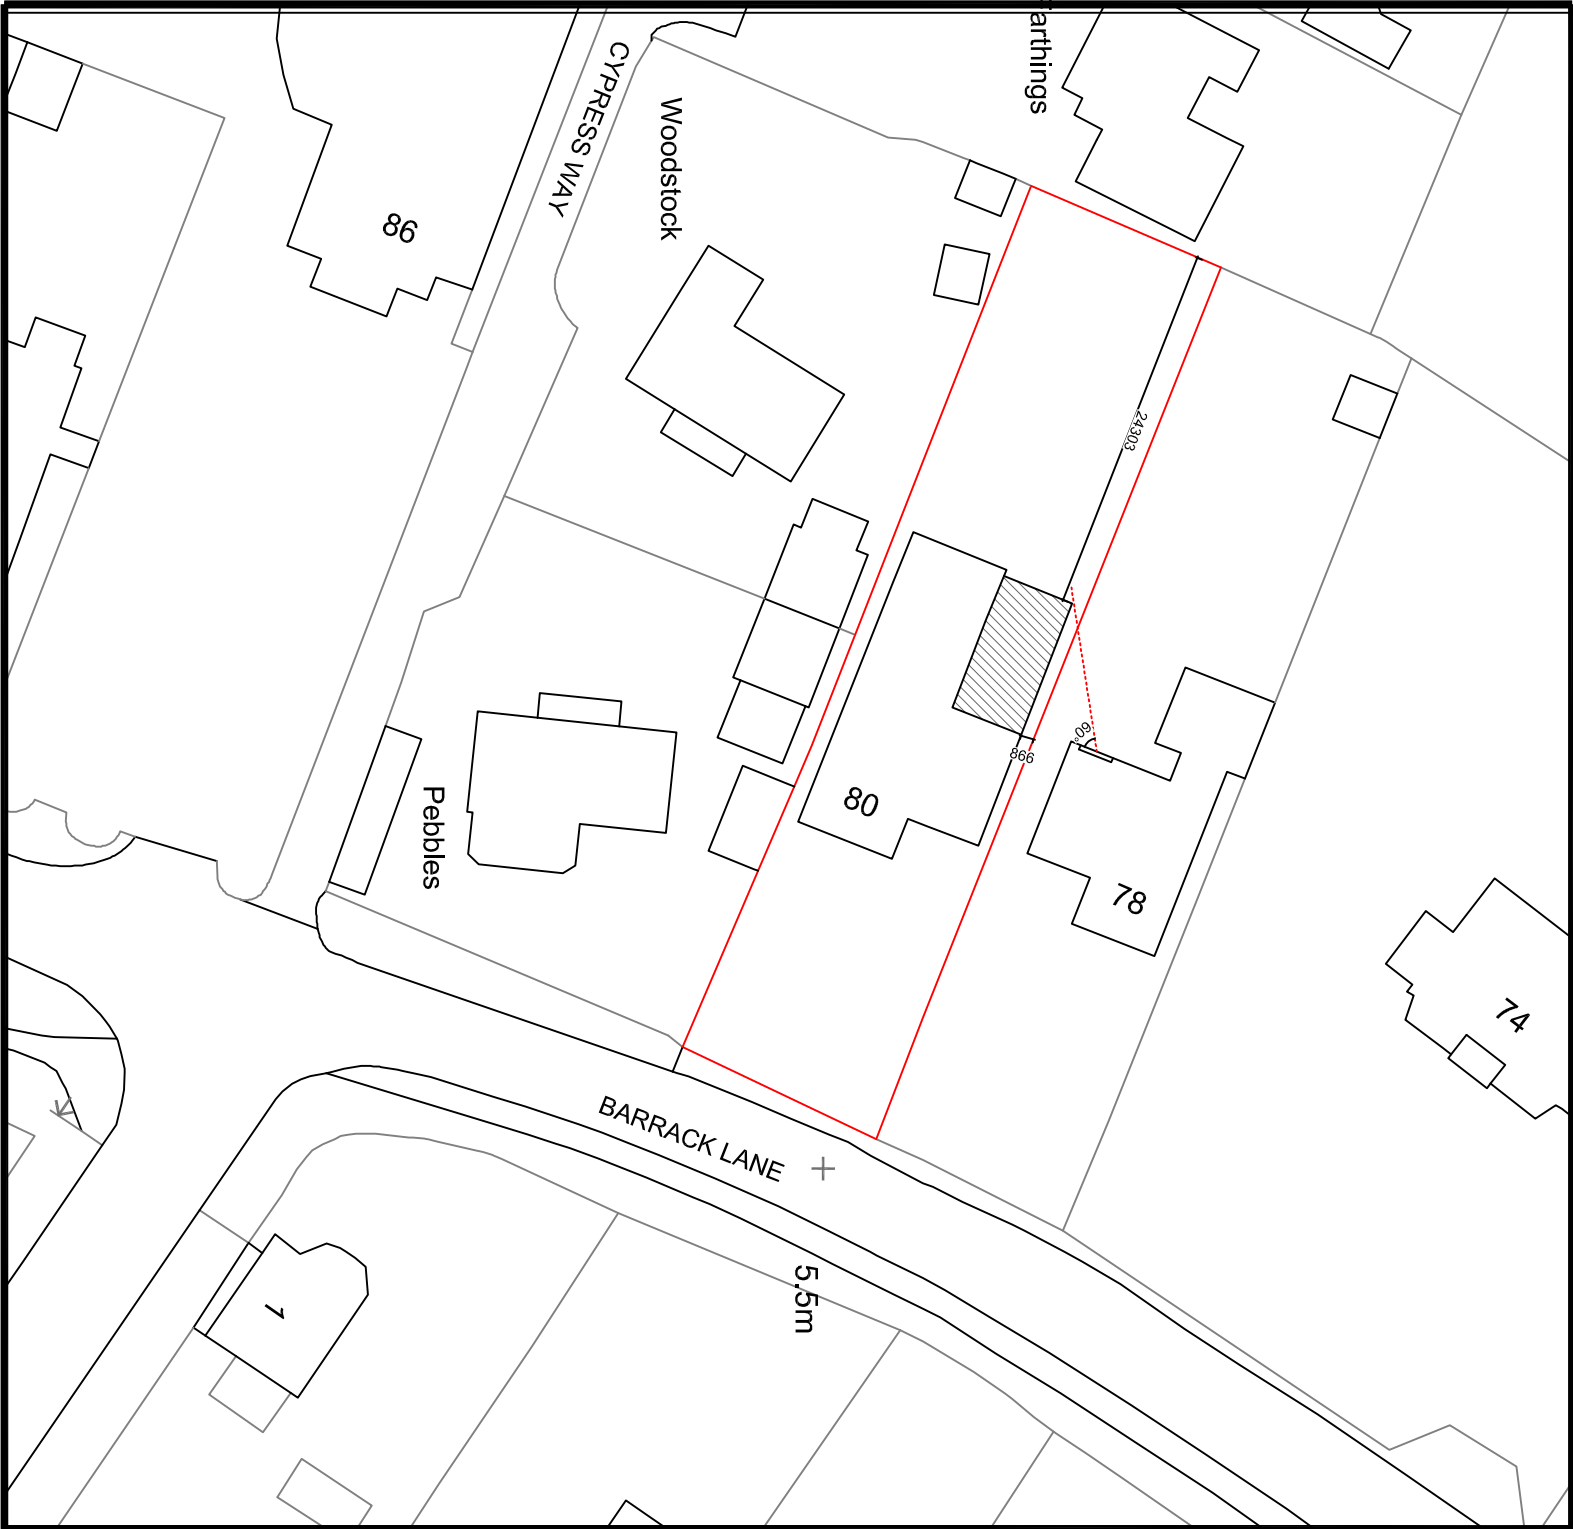


Your Home Plans Ltd Chichester Enterprise Centre, Terminus Road, Chichester, PO19 8TX 01243 908064 june@yourhomeplans.co.uk		80 BARRACK LANE ALDWICK BOGNOR REGIS WEST SUSSEX PO21 4DE		Block Plan	
Project Number: 80BAR-21		Date: 27th May 2021		Drawing No: B01	
Drawn By: Your Home Plans Ltd		Checked By: JEG		Scale: 1:500 A3	