ARUN DISTRICT COUNCIL AW/199/21/HH

Existing East Elevation
1 : 100

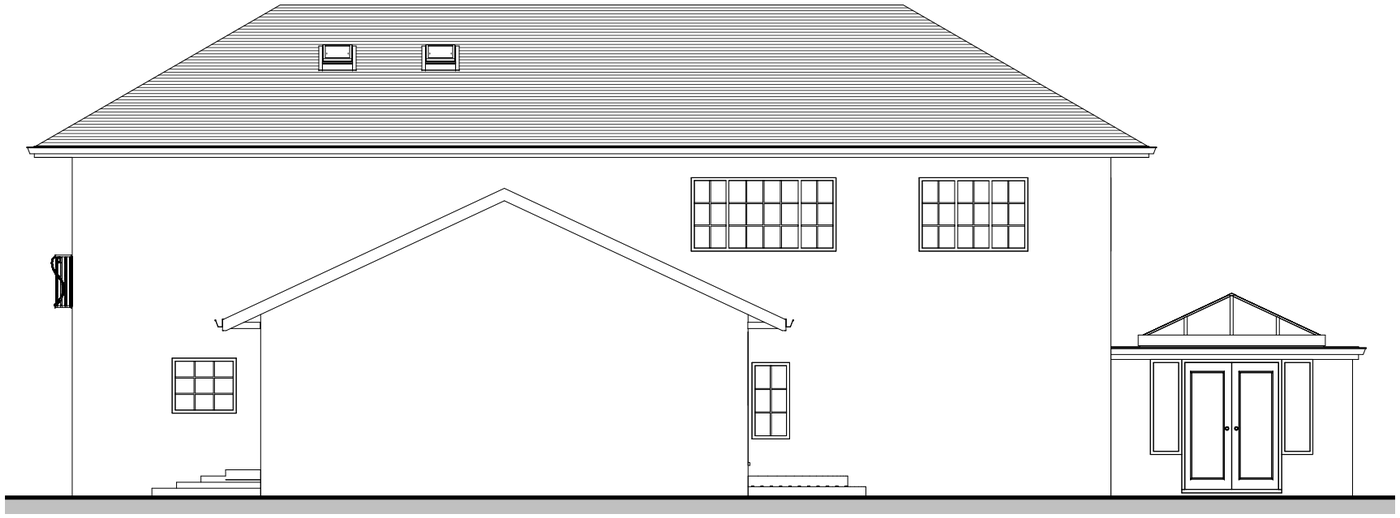

Existing North Elevation
1 : 100

Existing West Elevation
1 : 100

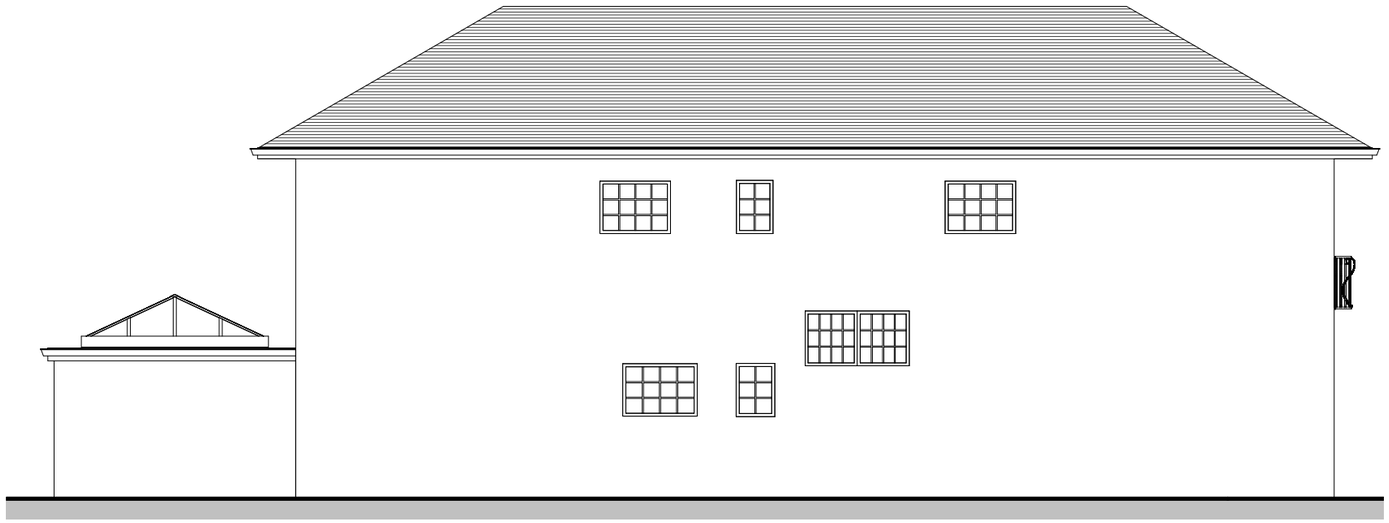

Existing South Elevation
1 : 100

1:100 Metres 0 1 2 3 4 5 6 7 Feet 0 10 20

1:50 Metres 0 1 2 3 4 5 Feet 0 5 6 7

Chartered Institute of Architectural Technologists
Registered Practice

Tel: 0800 6127 664
www.yourhomeplans.co.uk

Your Home Plans

These drawings are for approval purposes. Materials and products should not be ordered based on scaling from drawings as errors may occur along existing building lines. All measurements and supporting elements are to be checked on site. Refer to Your Home Plans if any discrepencies are found.

Mr & Mrs Bird

80 Barrack Lane
Aldwick
Bognor Regis
West Sussex
PO21 4DE

Existing Elevation

Project number	80BAR-21
Date	26th May 2021
Drawn by	JG
Checked by	Checker

A101

Scale 1 : 100

ARUN DISTRICT COUNCIL AW/199/21/HH

Proposed East Elevation
1 : 100

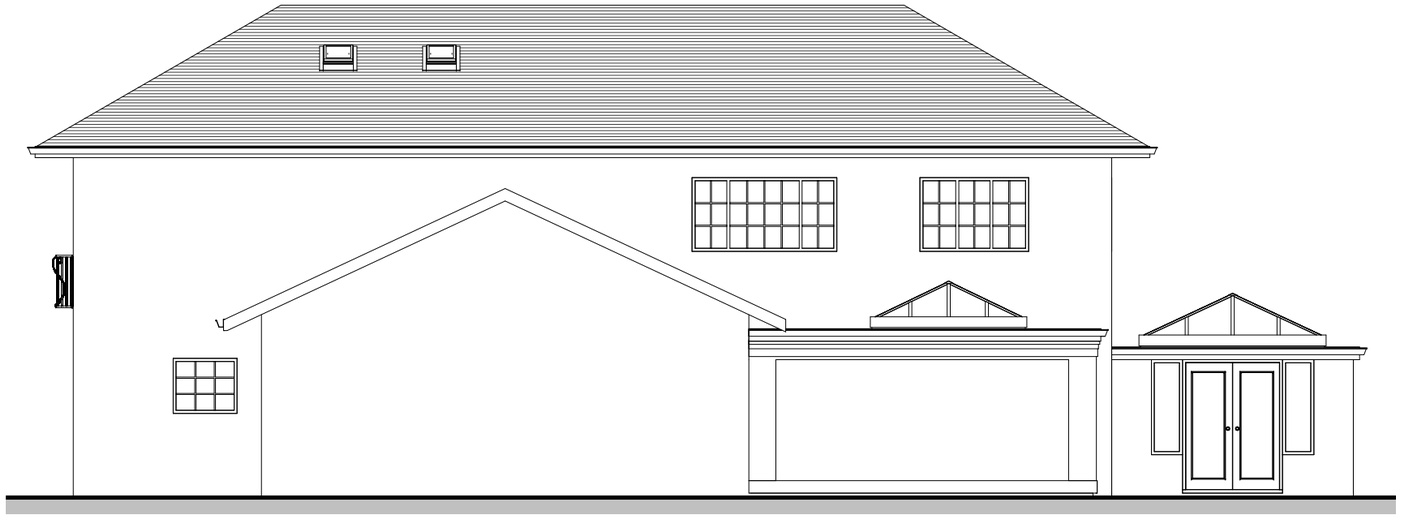

Proposed North Elevation
1 : 100

Proposed West Elevation
1 : 100

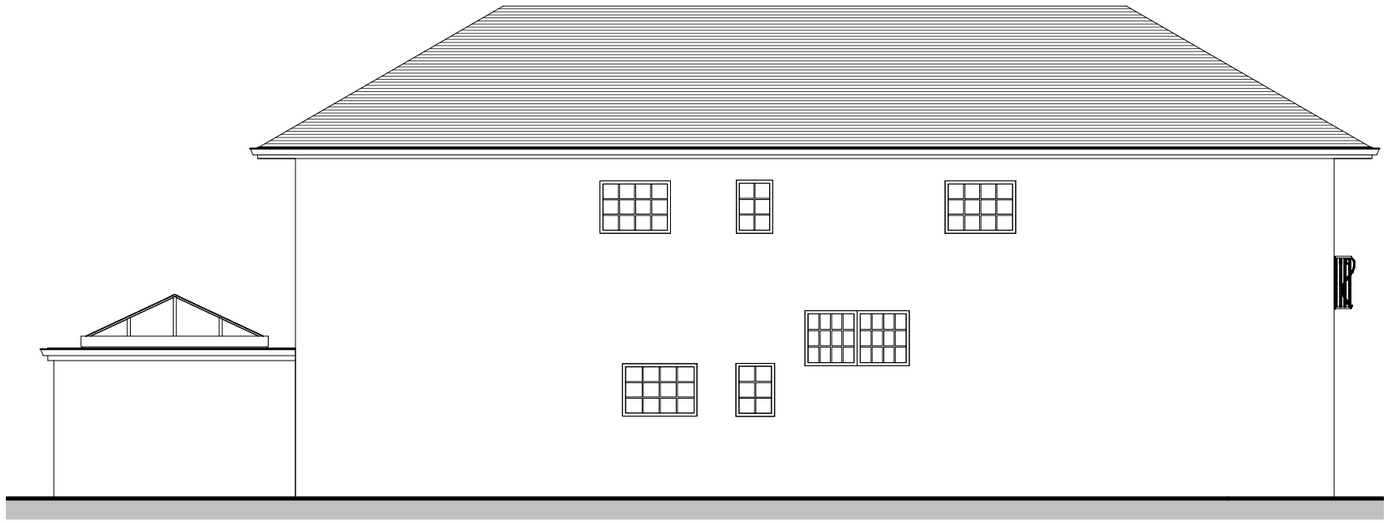

Proposed South Elevation
1 : 100

1:100 Metres 0 1 2 3 4 5 6 7 / Feet 0 10 20

1:50 Metres 0 1 2 3 4 5 / Feet 0 5 6 7

Chartered Institute of Architectural Technologists
Registered Practice

Tel: 0800 6127 664
www.yourhomeplans.co.uk

Your Home Plans

These drawings are for approval purposes. Materials and products should not be ordered based on scaling from drawings as errors may occur along existing building lines. All measurements and supporting elements are to be checked on site. Refer to Your Home Plans if any discrepencies are found.

Mr & Mrs Bird

80 Barrack Lane
Aldwick
Bognor Regis
West Sussex
PO21 4DE

Proposed Elevations

Project number	80BAR-21
Date	26th May 2021
Drawn by	JG
Checked by	Checker

A102

Scale 1 : 100

ARUN DISTRICT COUNCIL AW/199/21/HH

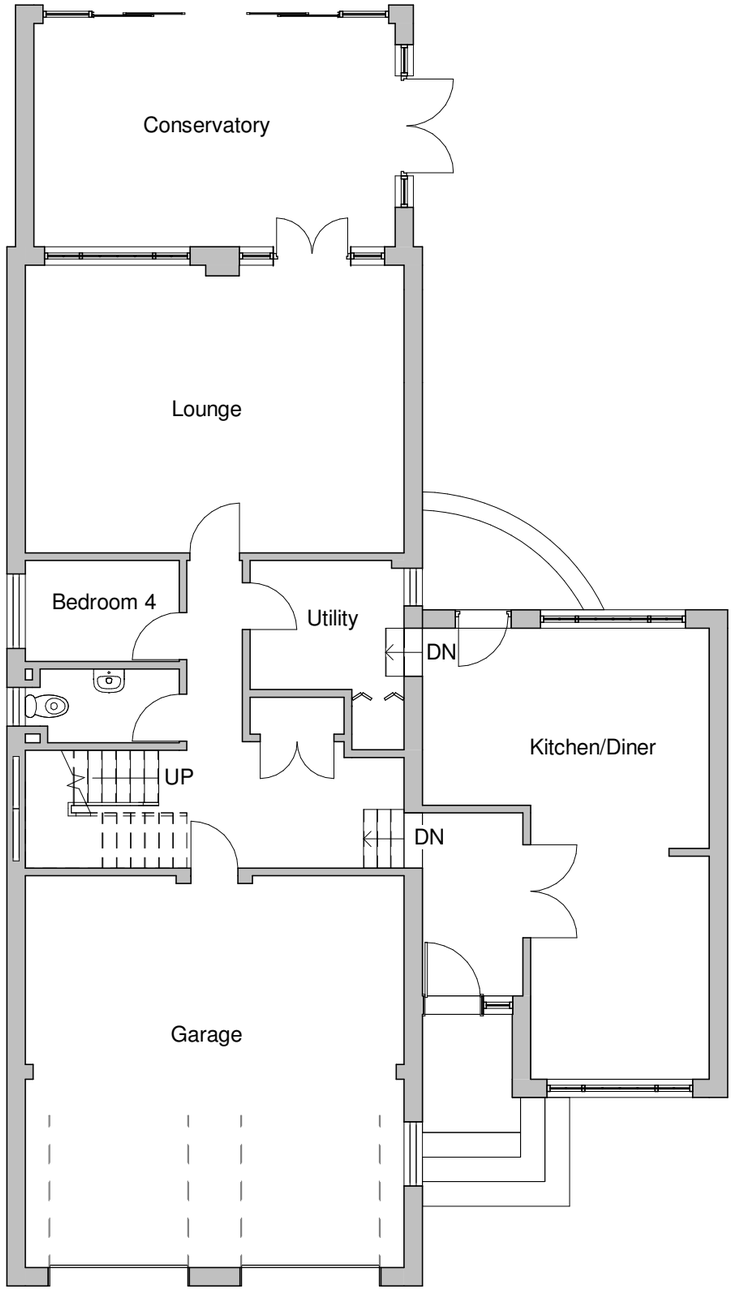

Existing Ground Floor

1 : 100

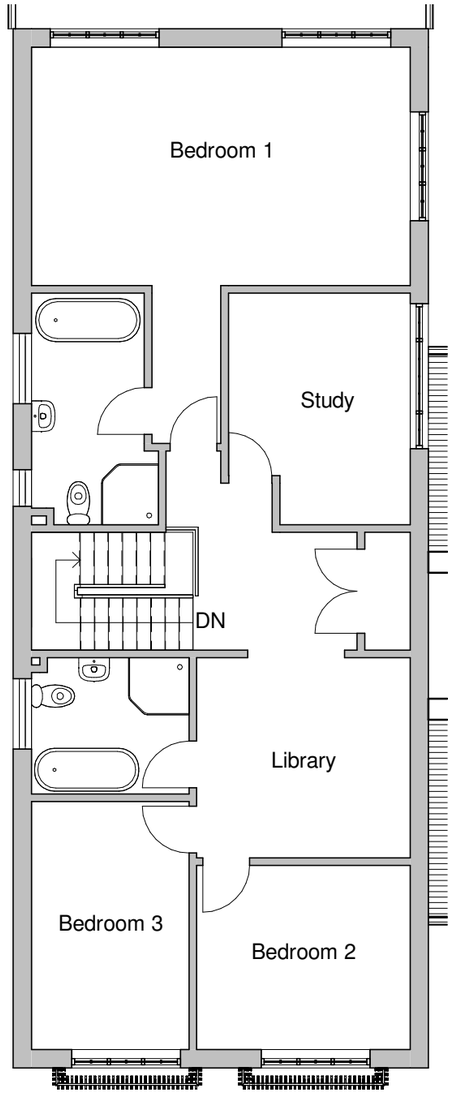

Existing First Floor

1 : 100

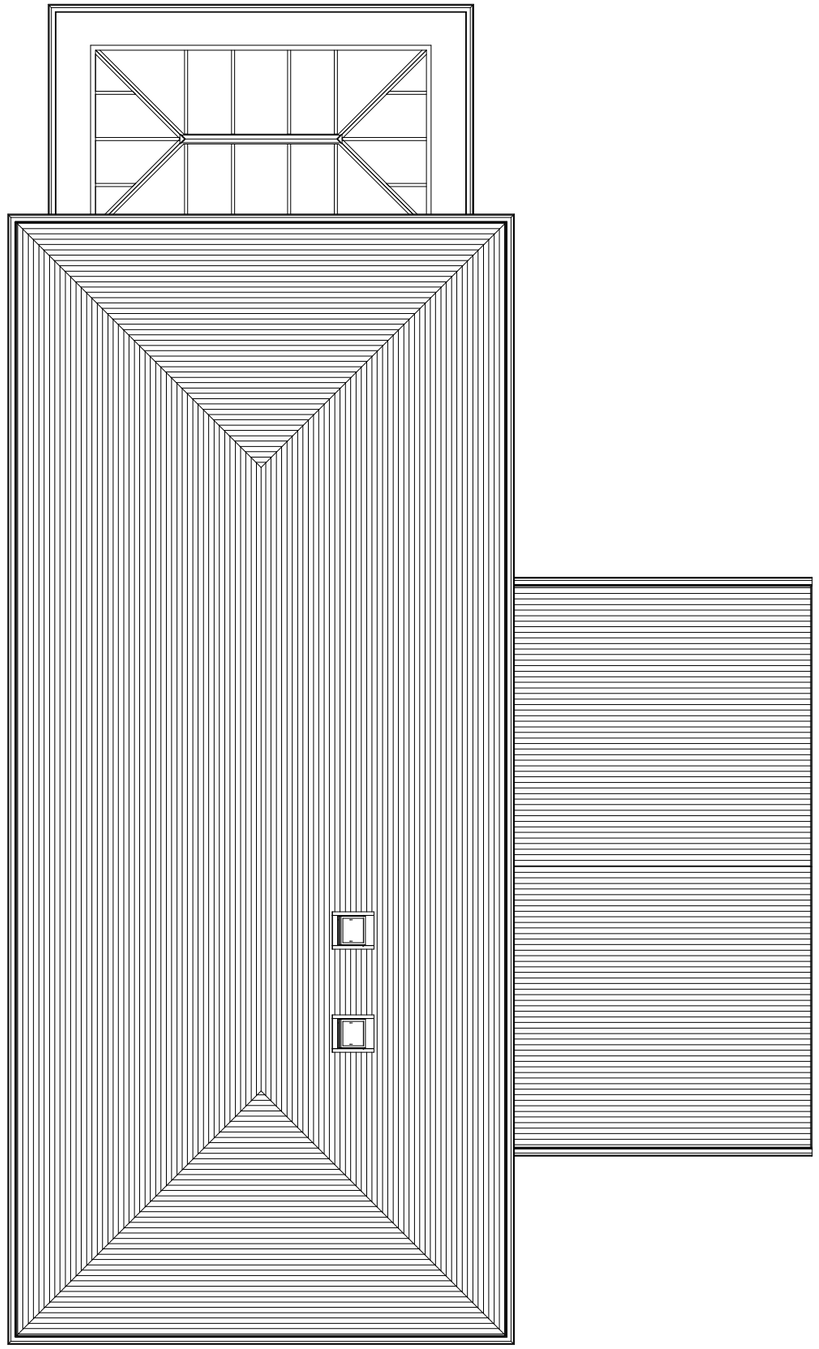

Existing Roof Plan

1 : 100

1:100 Metres Feet 0 1 2 3 4 5 6 7 10 20

1:50 Metres Feet 0 1 2 3 4 5 5 6 7

Chartered Institute of Architectural Technologists
Registered Practice

Tel: 0800 6127 664
www.yourhomeplans.co.uk

Your Home Plans

These drawings are for approval purposes. Materials and products should not be ordered based on scaling from drawings as errors may occur along existing building lines. All measurements and supporting elements are to be checked on site. Refer to Your Home Plans if any discrepencies are found.

Mr & Mrs Bird

80 Barrack Lane
Aldwick
Bognor Regis
West Sussex
PO21 4DE

Existing Floor Plans

Project number	80BAR-21
Date	26th May 2021
Drawn by	JG
Checked by	Checker

A103

Scale 1 : 100

ARUN DISTRICT COUNCIL AW/199/21/HH

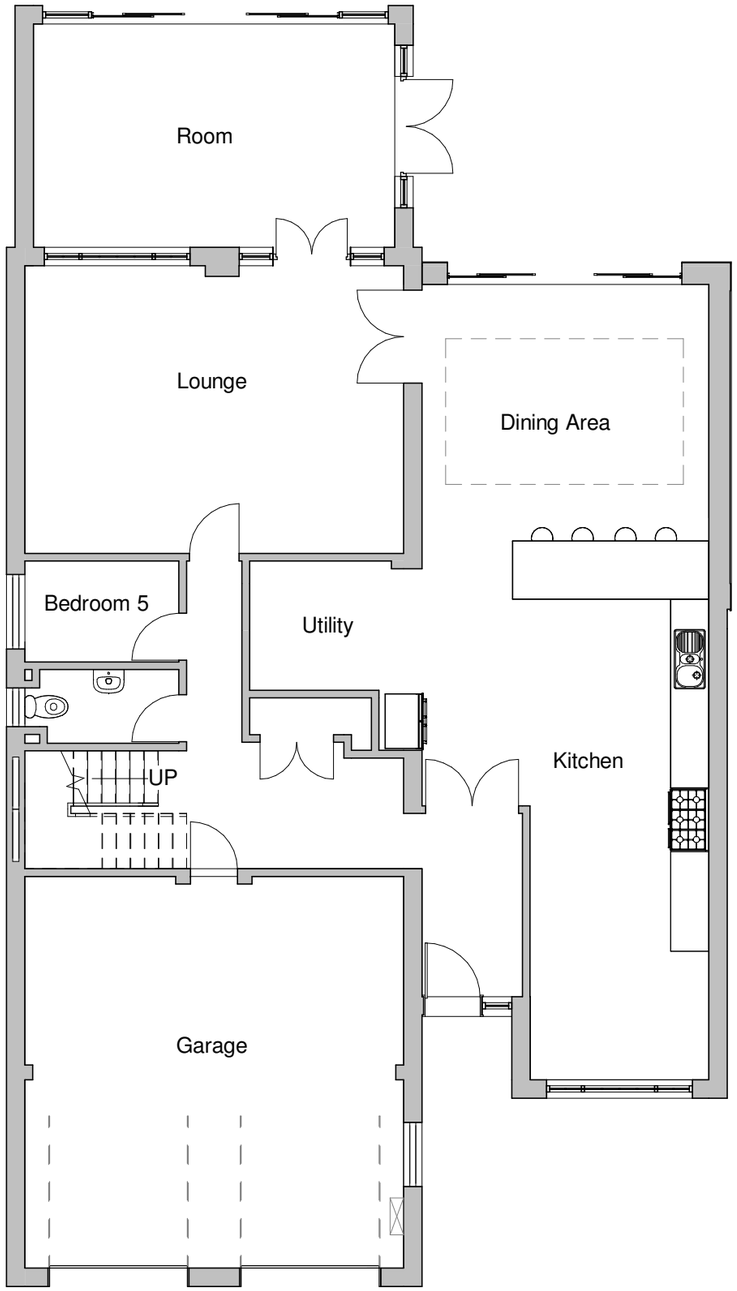

Proposed Ground Floor

1 : 100

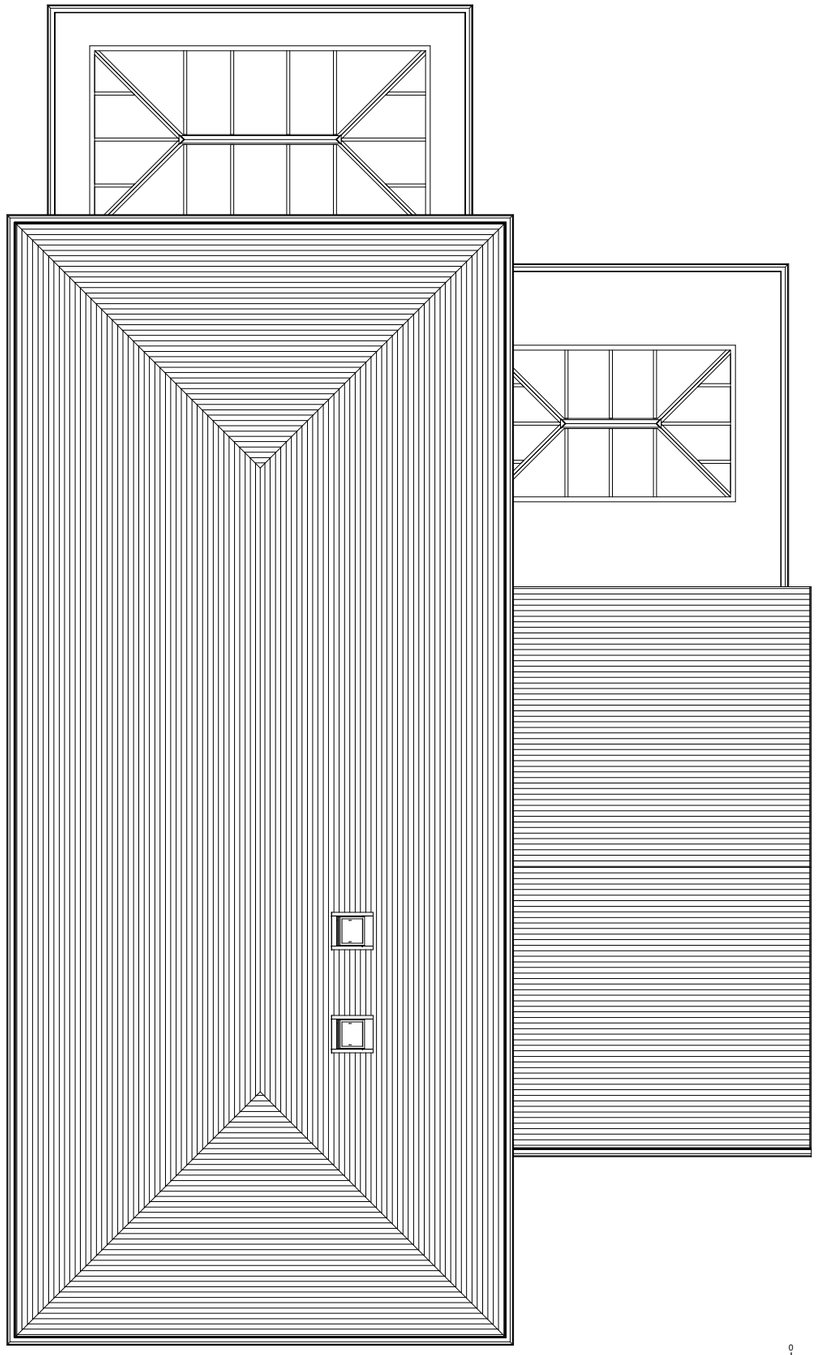

Proposed Roof Plan

1 : 100

1:100

1:50

Chartered Institute of Architectural Technologists
Registered Practice

Tel: 0800 6127 664
www.yourhomeplans.co.uk

Your Home Plans

These drawings are for approval purposes. Materials and products should not be ordered based on scaling from drawings as errors may occur along existing building lines. All measurements and supporting elements are to be checked on site. Refer to Your Home Plans if any discrepencies are found.

Mr & Mrs Bird

80 Barrack Lane
Aldwick
Bognor Regis
West Sussex
PO21 4DE

Proposed Floor Plans

Project number	80BAR-21
Date	26th May 2021
Drawn by	JG
Checked by	Checker

A104

Scale 1 : 100