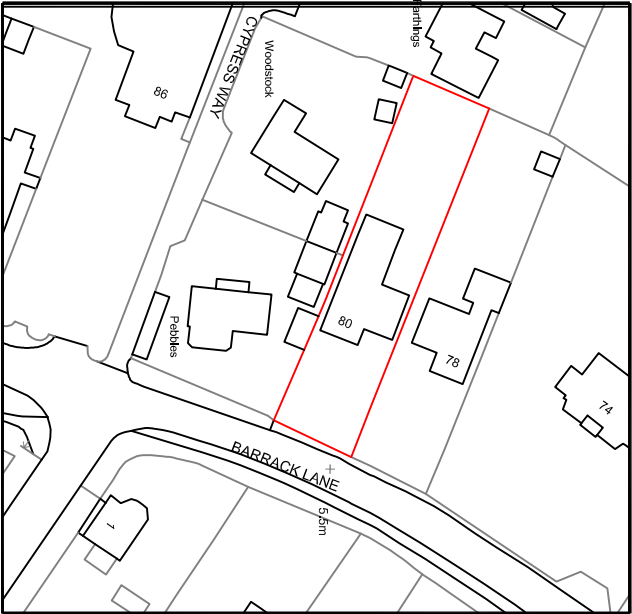


Your Home Plans Ltd  
Chichester Enterprise Centre,  
Terminus Road, Chichester, PO19 8TX  
01243 908064  
june@yourhomeplans.co.uk

80 BARRACK LANE  
ALDWICK  
BOGNOR REGIS  
WEST SUSSEX  
PO21 4DE

Location Map

Project Number: 80BAR-21  
Date: 27th May 2021  
Drawn By: Your Home Plans Ltd  
Checked By: JEG

Drawing No:  
**L01**

Scale: 1:1250 A4