


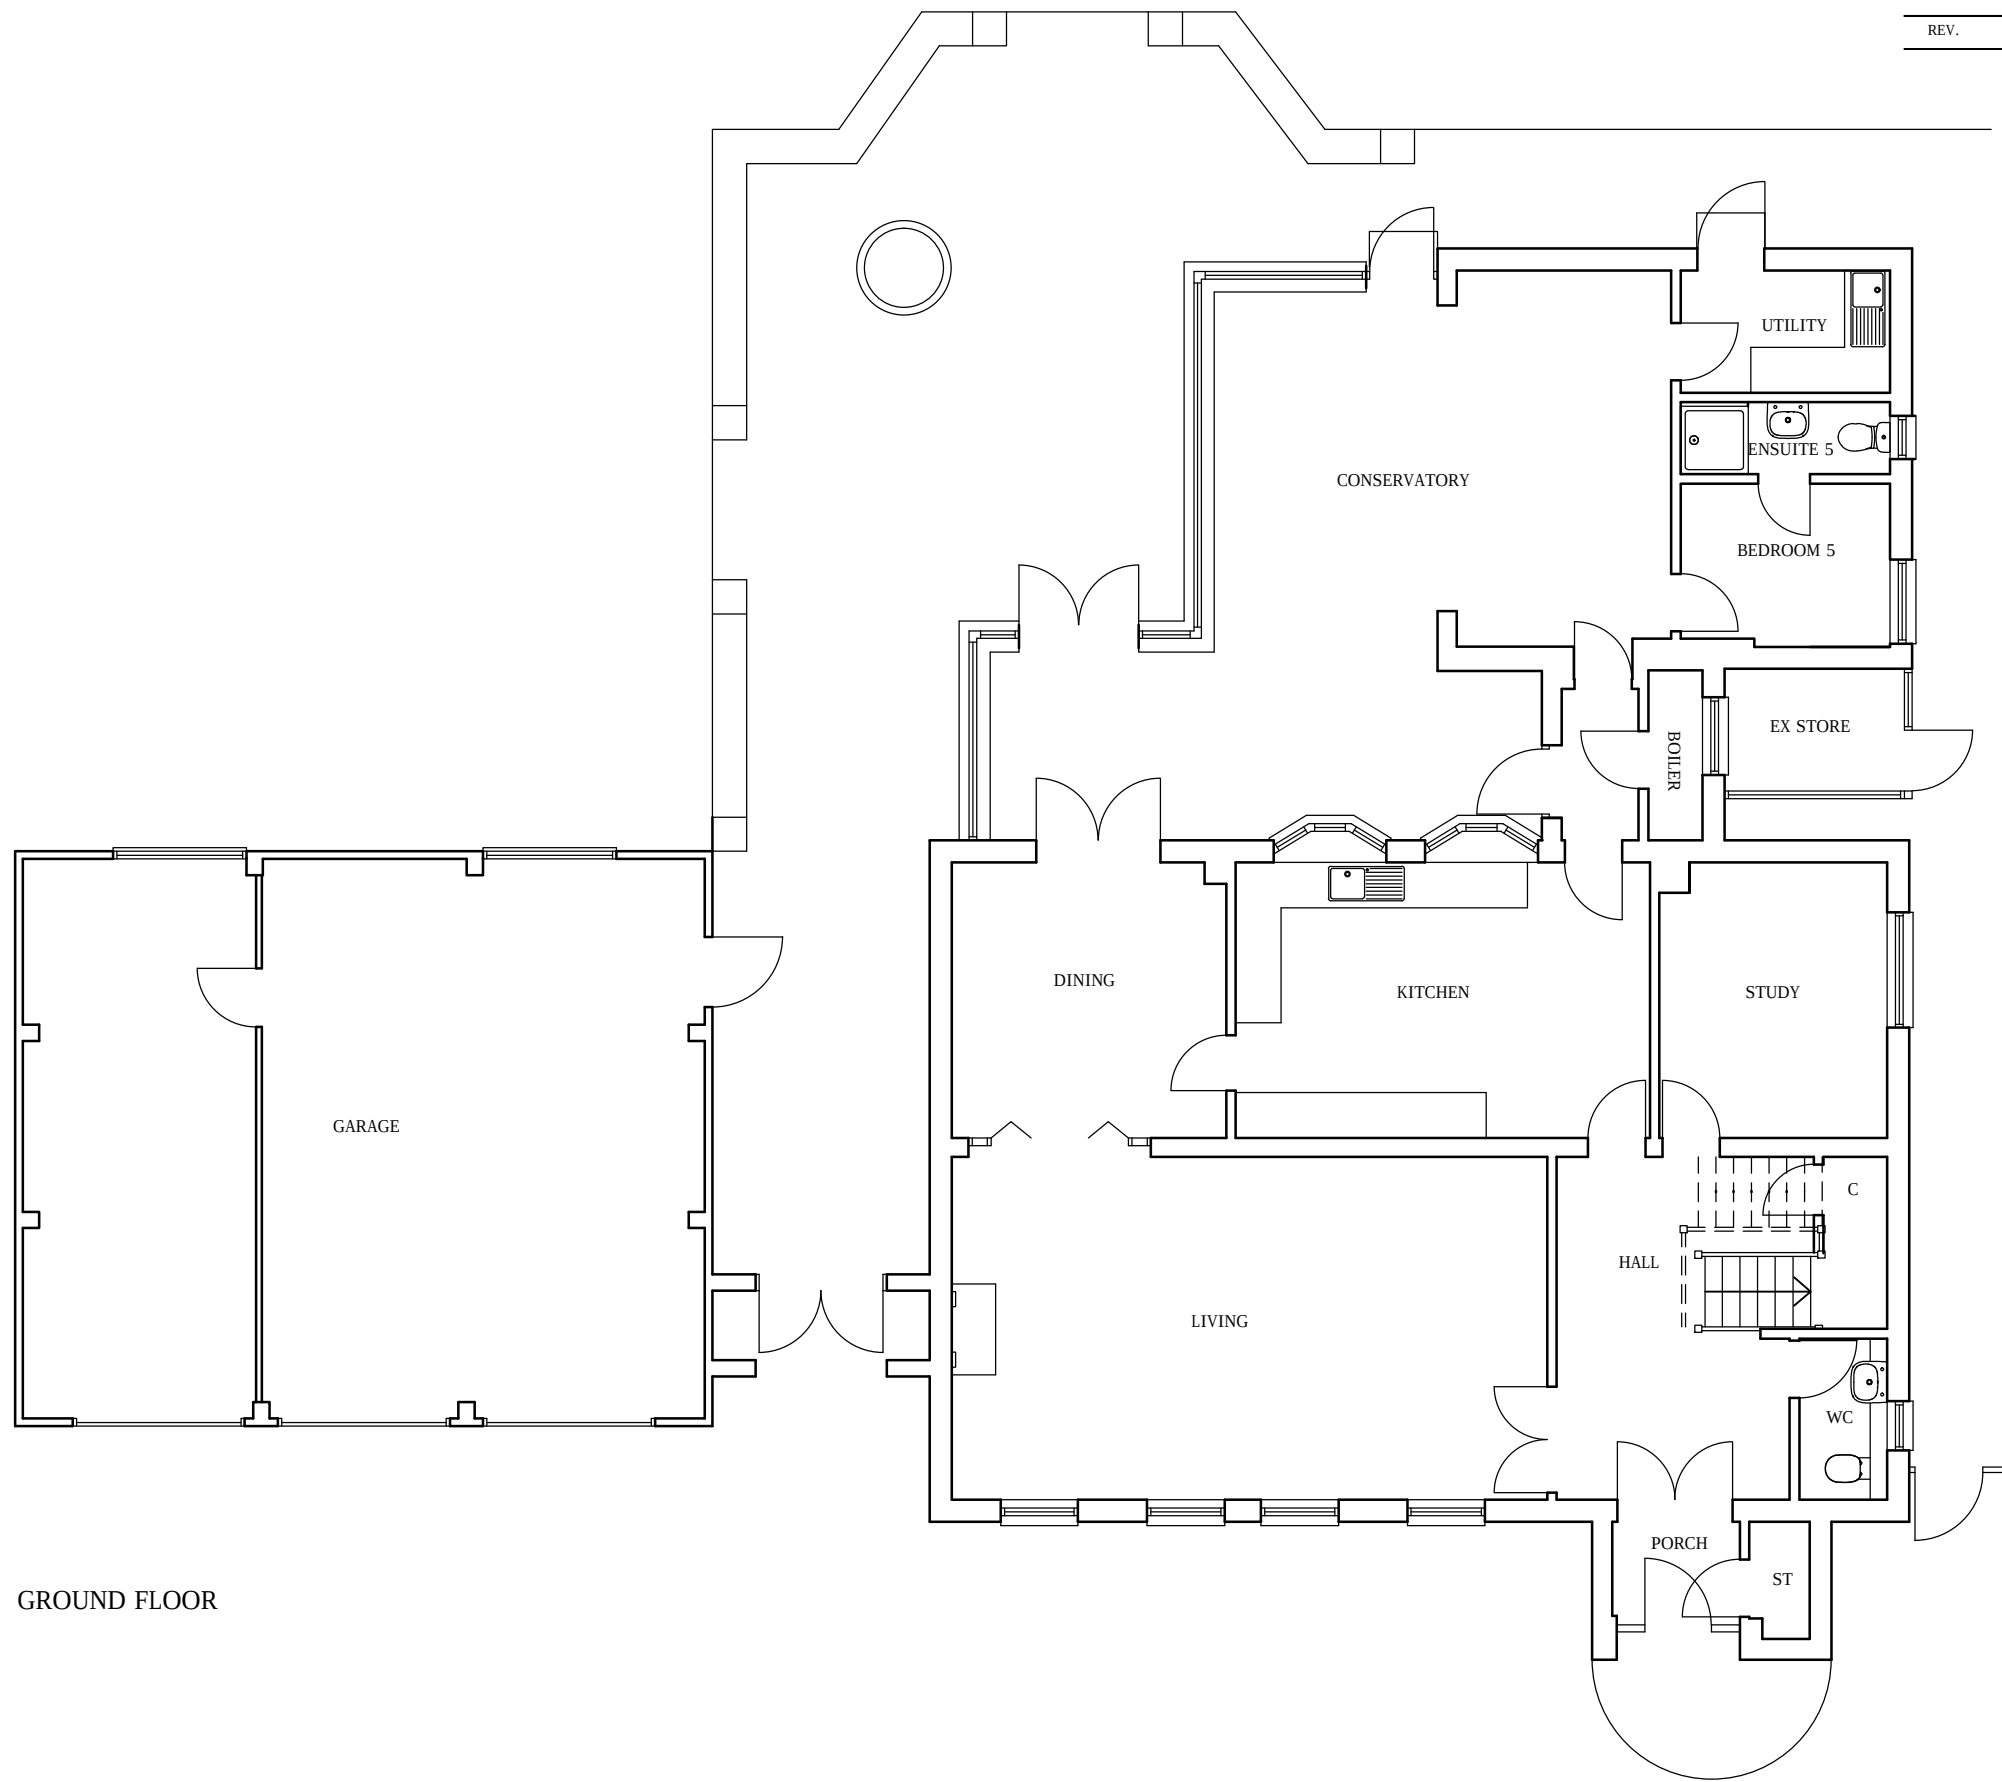

GROUND FLOOR

REV.	AMENDMENT	BY	DATE
------	-----------	----	------

