



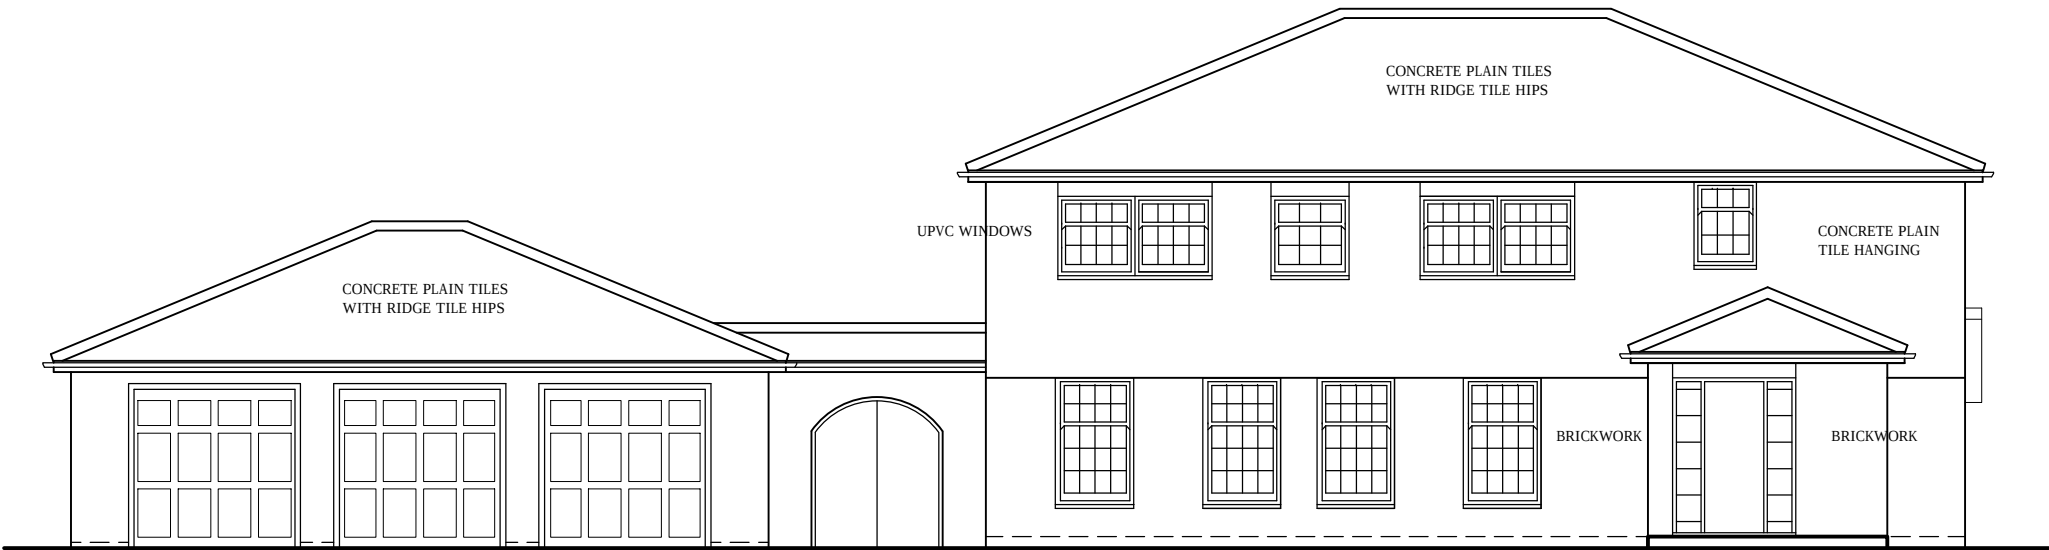

SOUTH ELEVATION

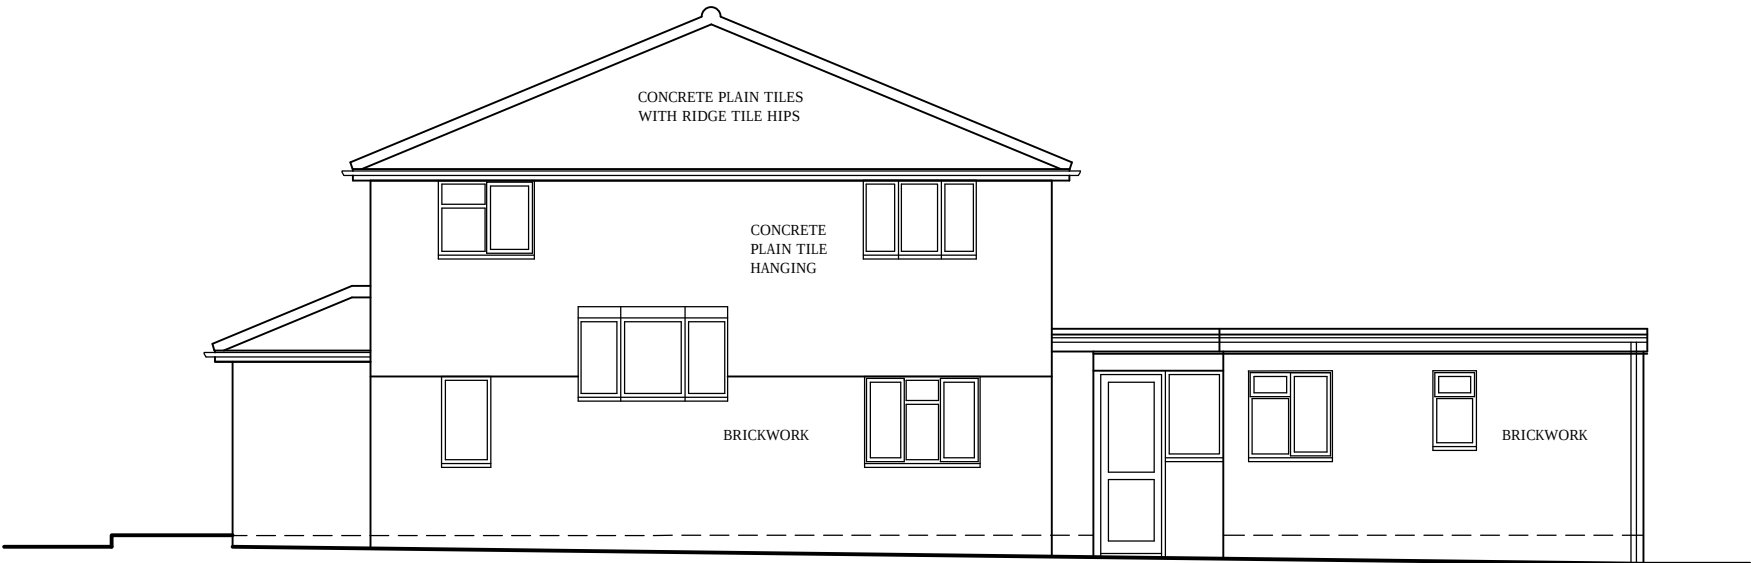

EAST ELEVATION

