



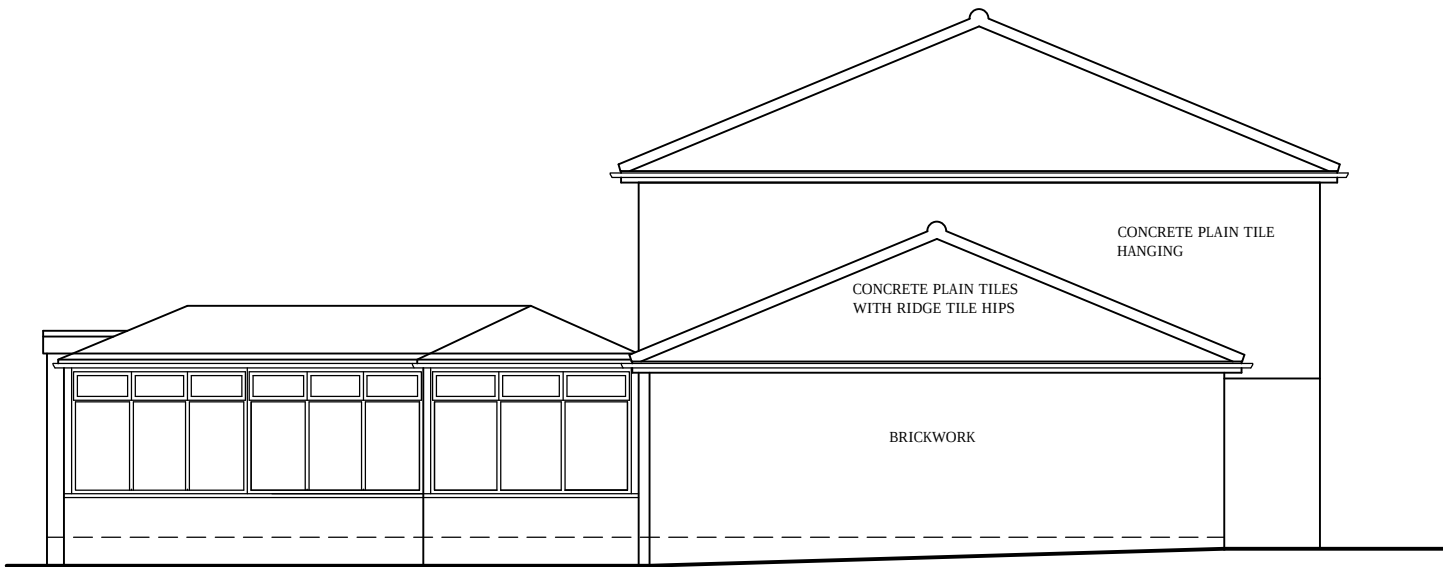

NORTH ELEVATION

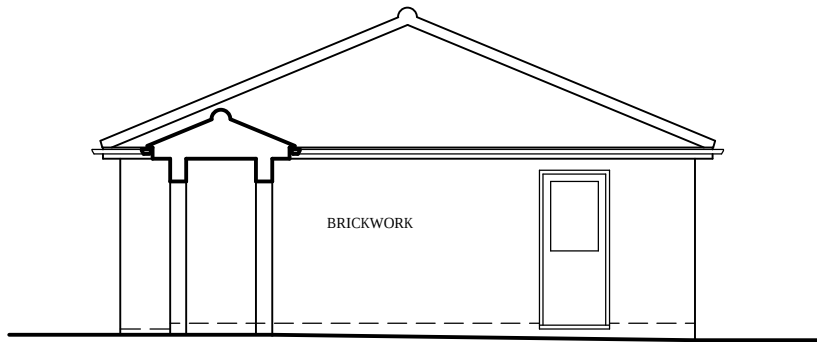

WEST ELEVATION



EAST ELEVATION

