



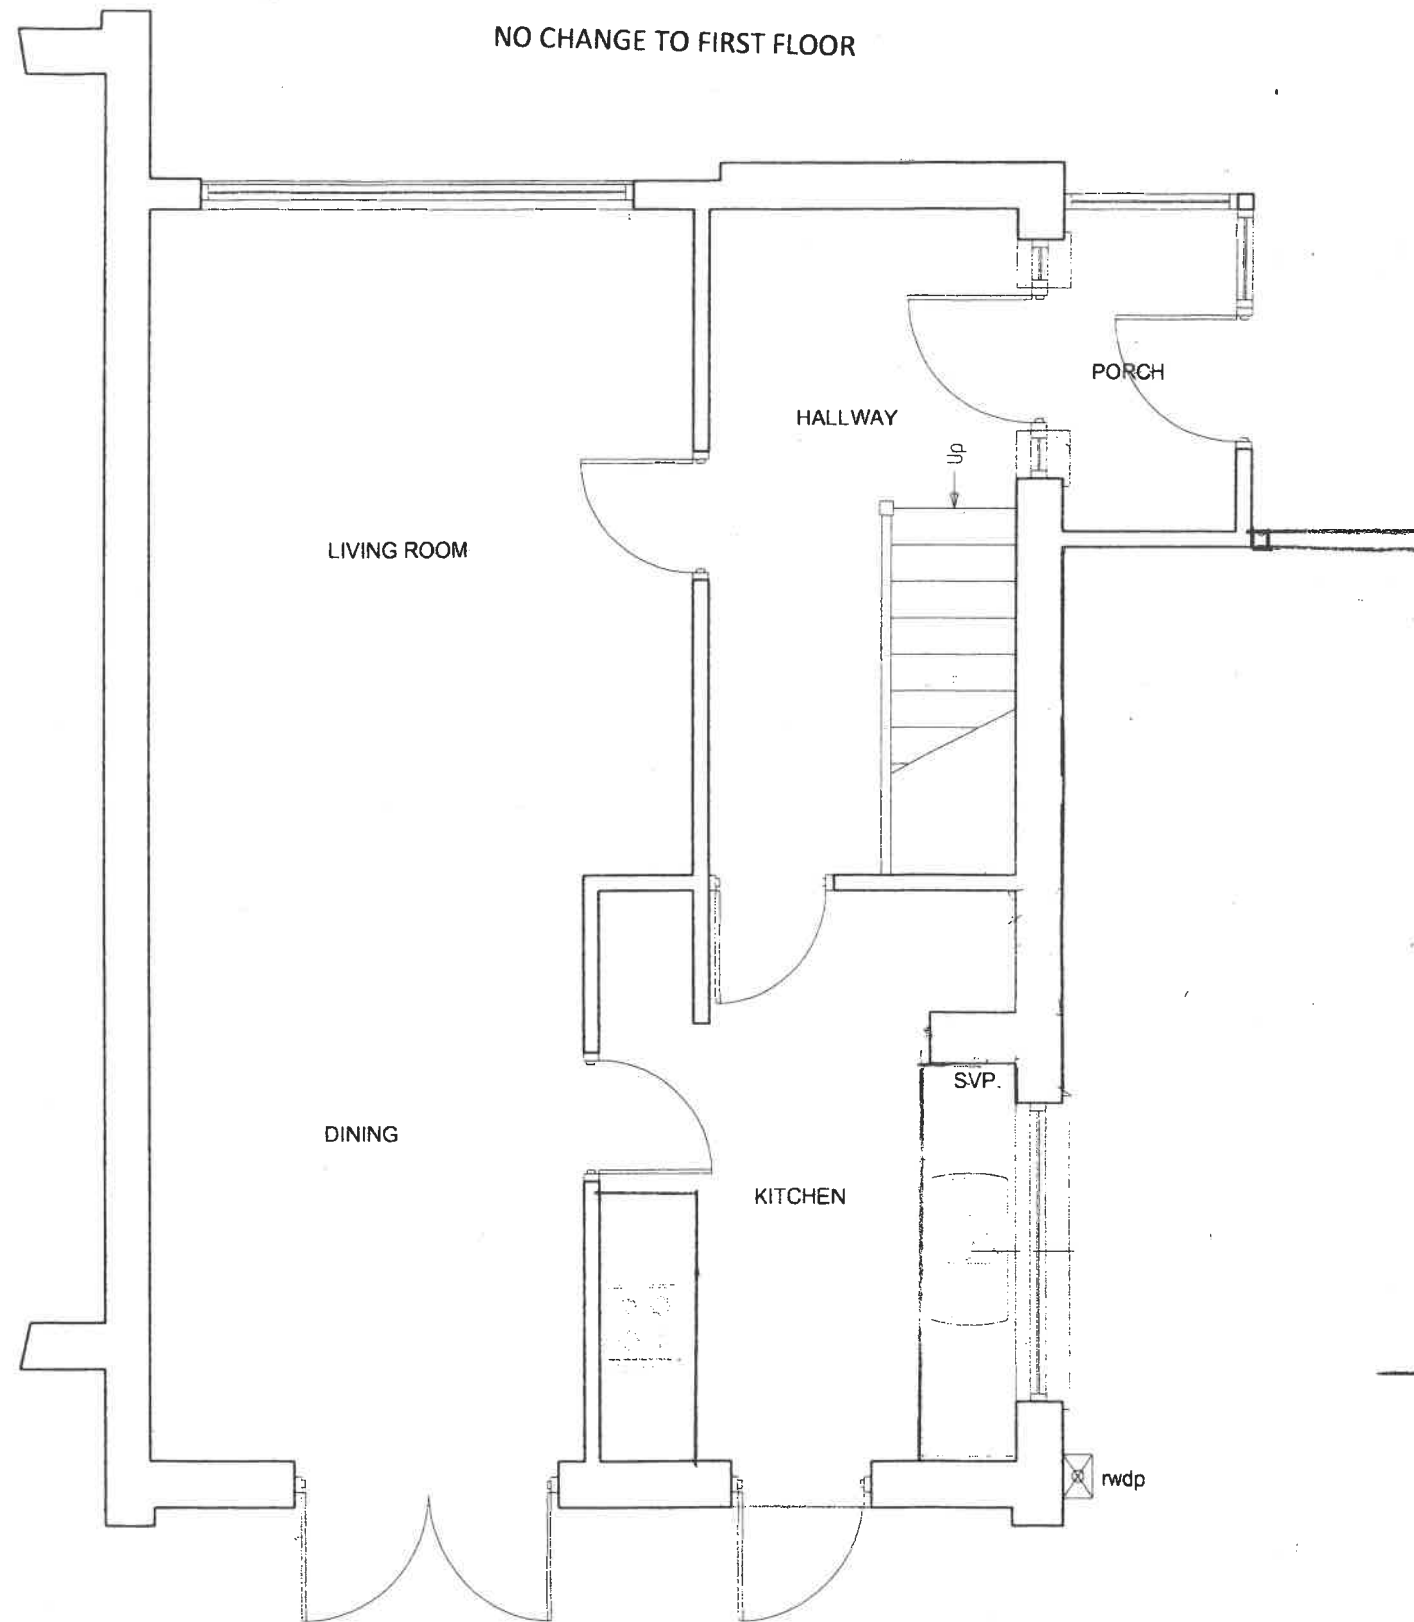

EXISTING GROUND FLOOR PLAN

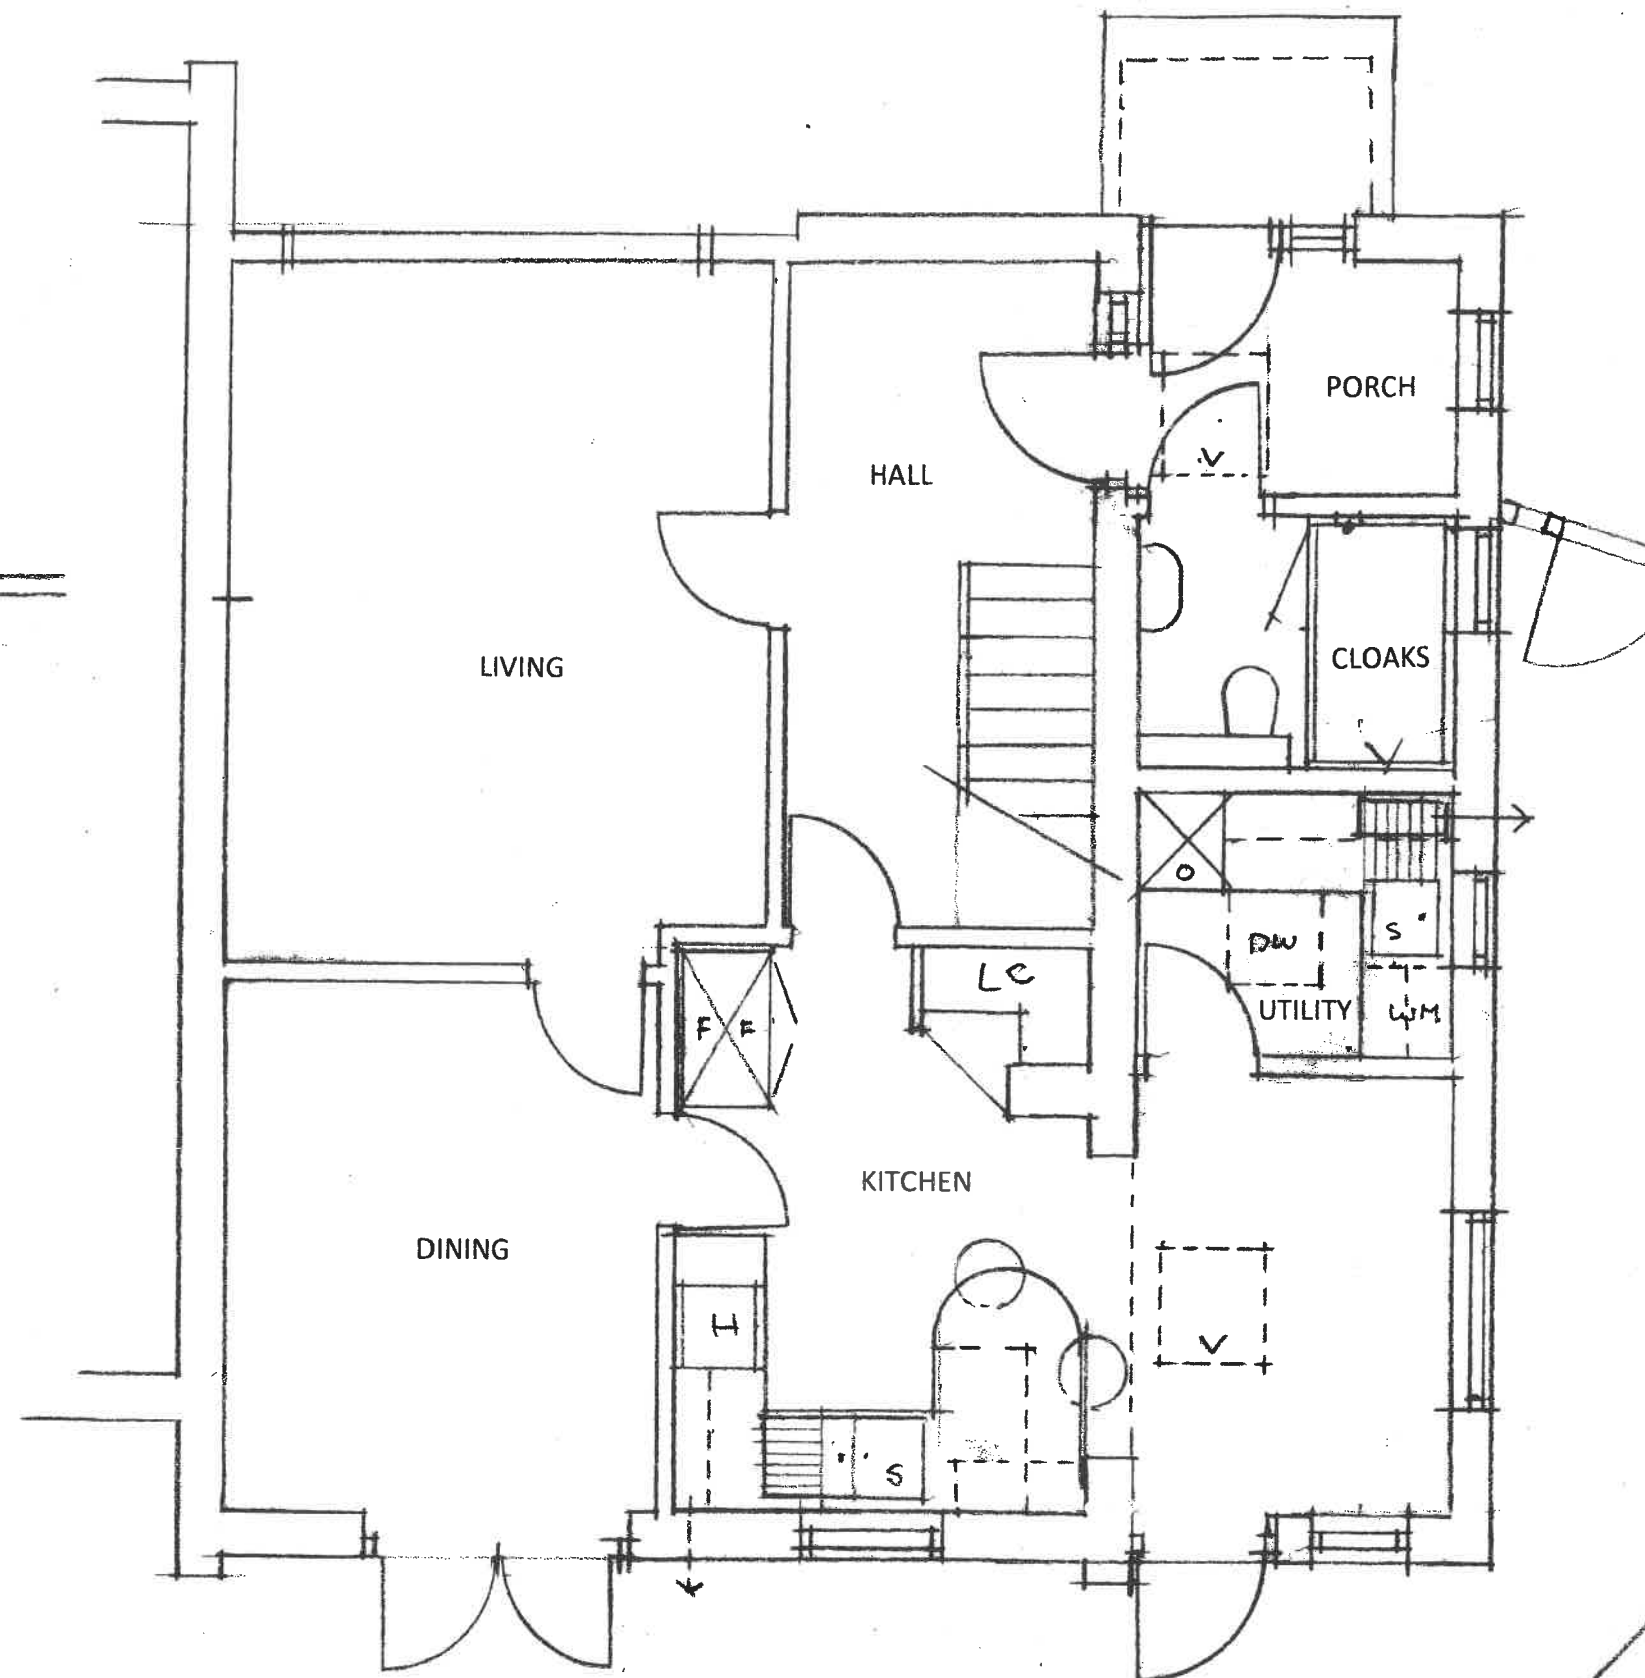

PROPOSED GROUND FLOOR PLAN



SINGLE STOREY SIDE EXTENSION
35 BLONDELL DRIVE, ALDWICK

1/50

2A