


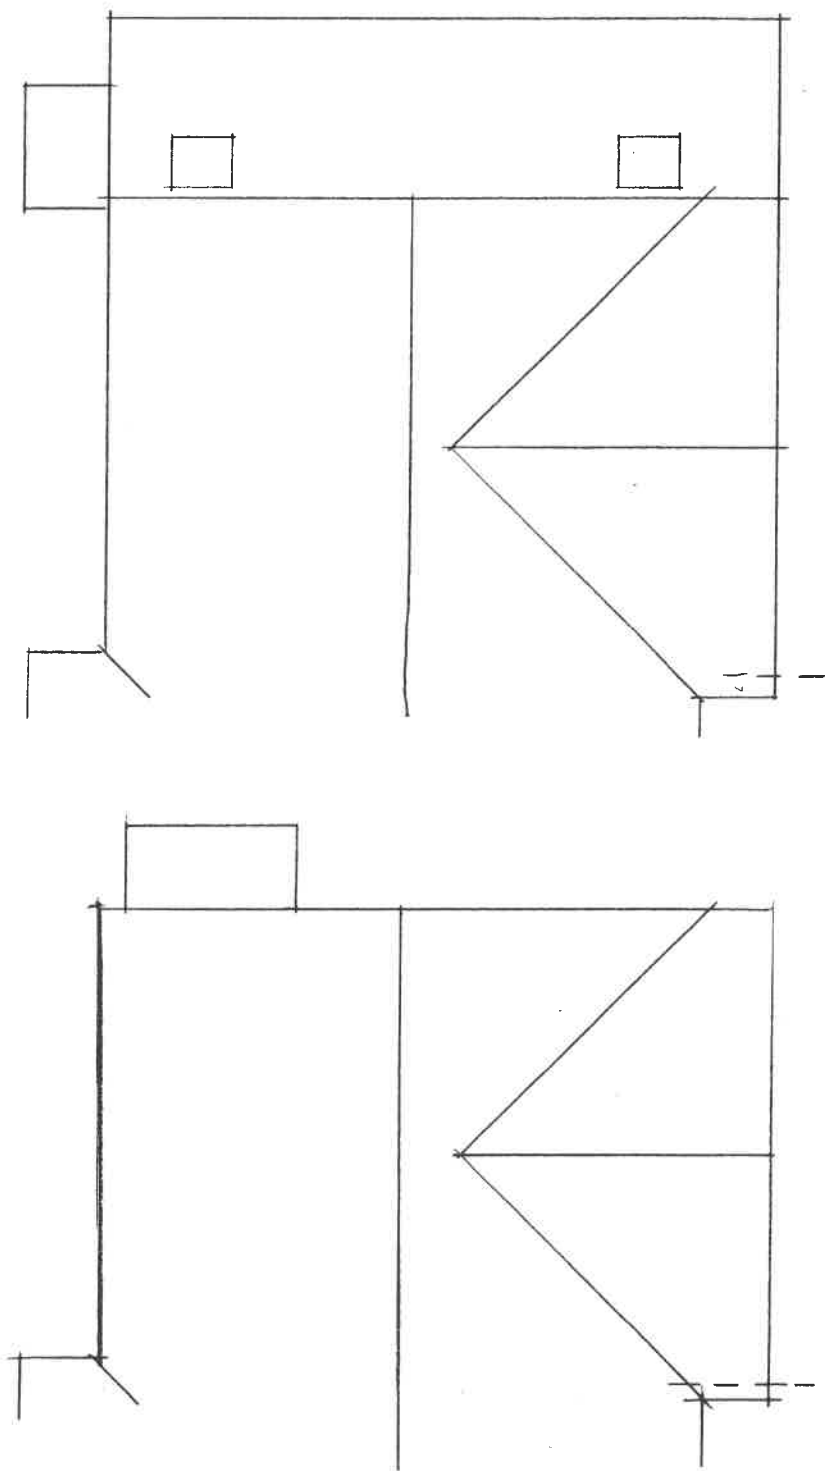

EXISTING

PROPOSED

Roof 1:100

SINGLE STOREY SIDE EXTENSION
35 BLONDELL DRIVE, ALDWICK