



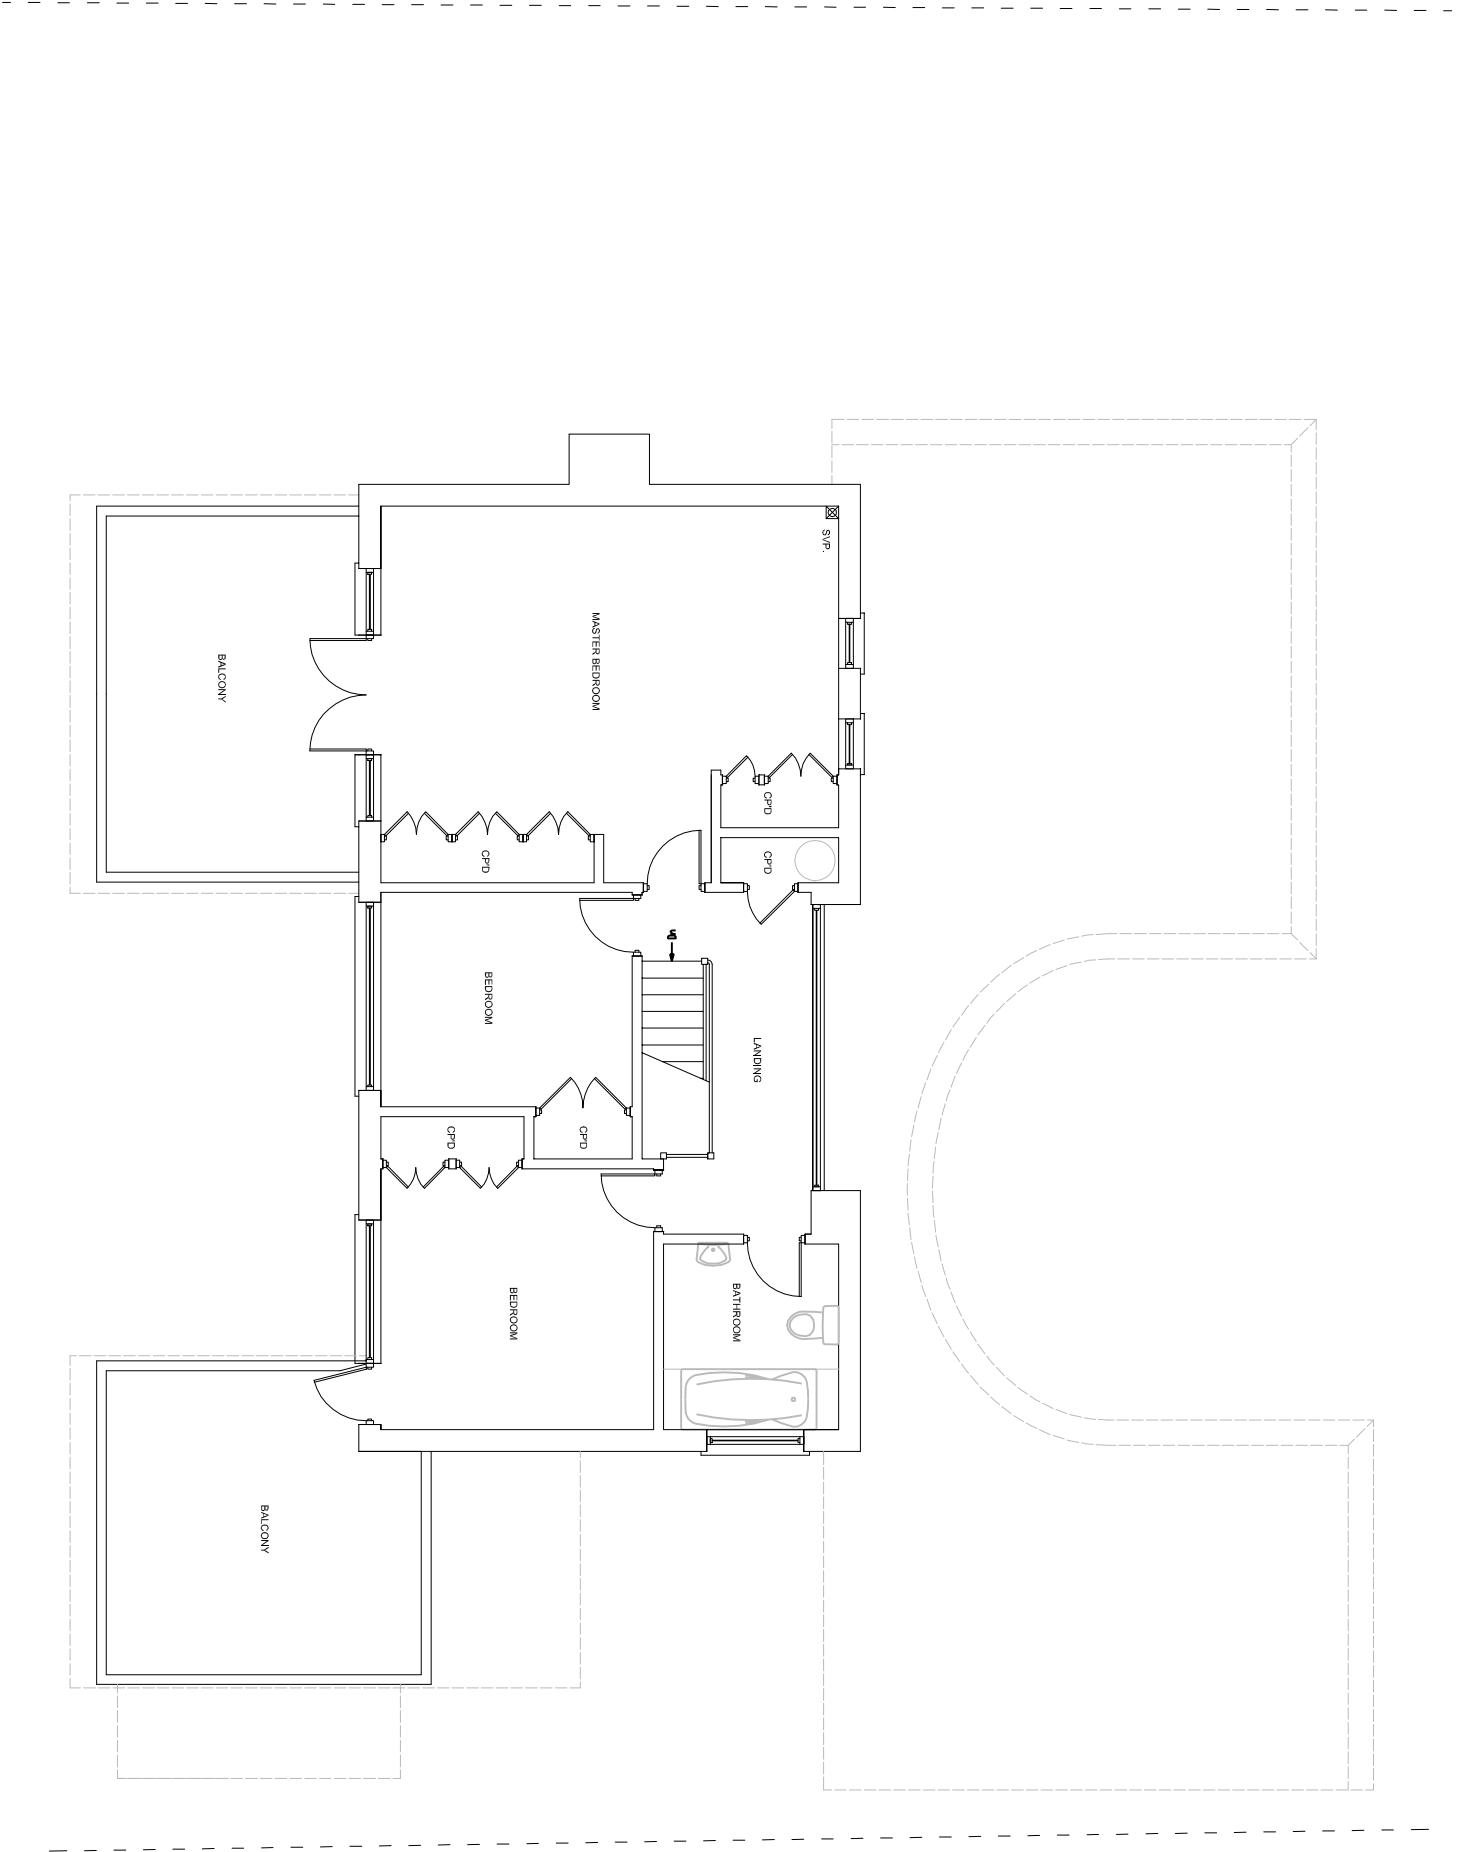

EXISTING FIRST FLOOR PLAN

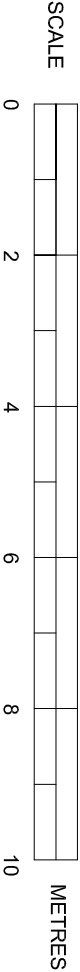

SUSSEX BUILDING CONSULTANCY LIMITED

6 THE BYEWAY, ALDWICK,
BOGNOR REGIS, WEST SUSSEX.

SCALE - 1/100 REV - DATE - 03/07/2017



partner
LABC
LABORATORY
ARCHITECTS

3 NORTHGATE ROAD
PO1 1SZ
TEL - (01243) 861779