



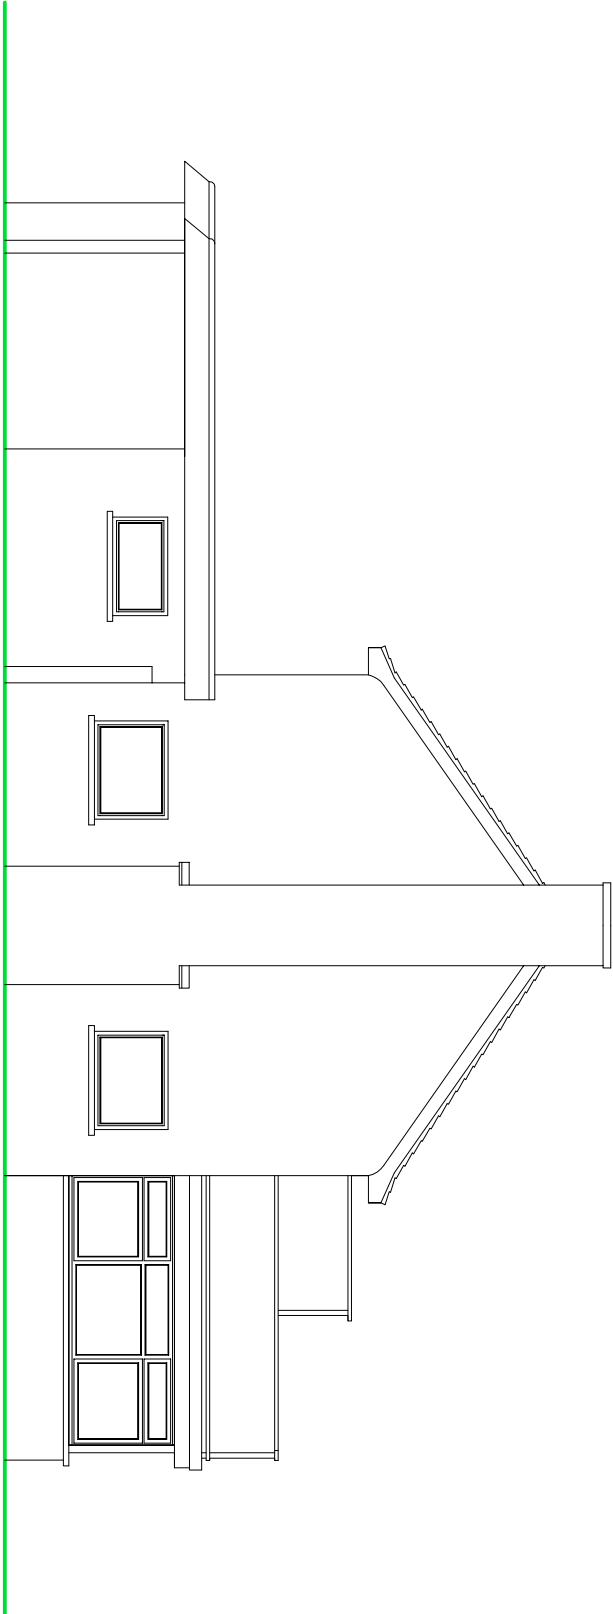

SIDE ELEVATION

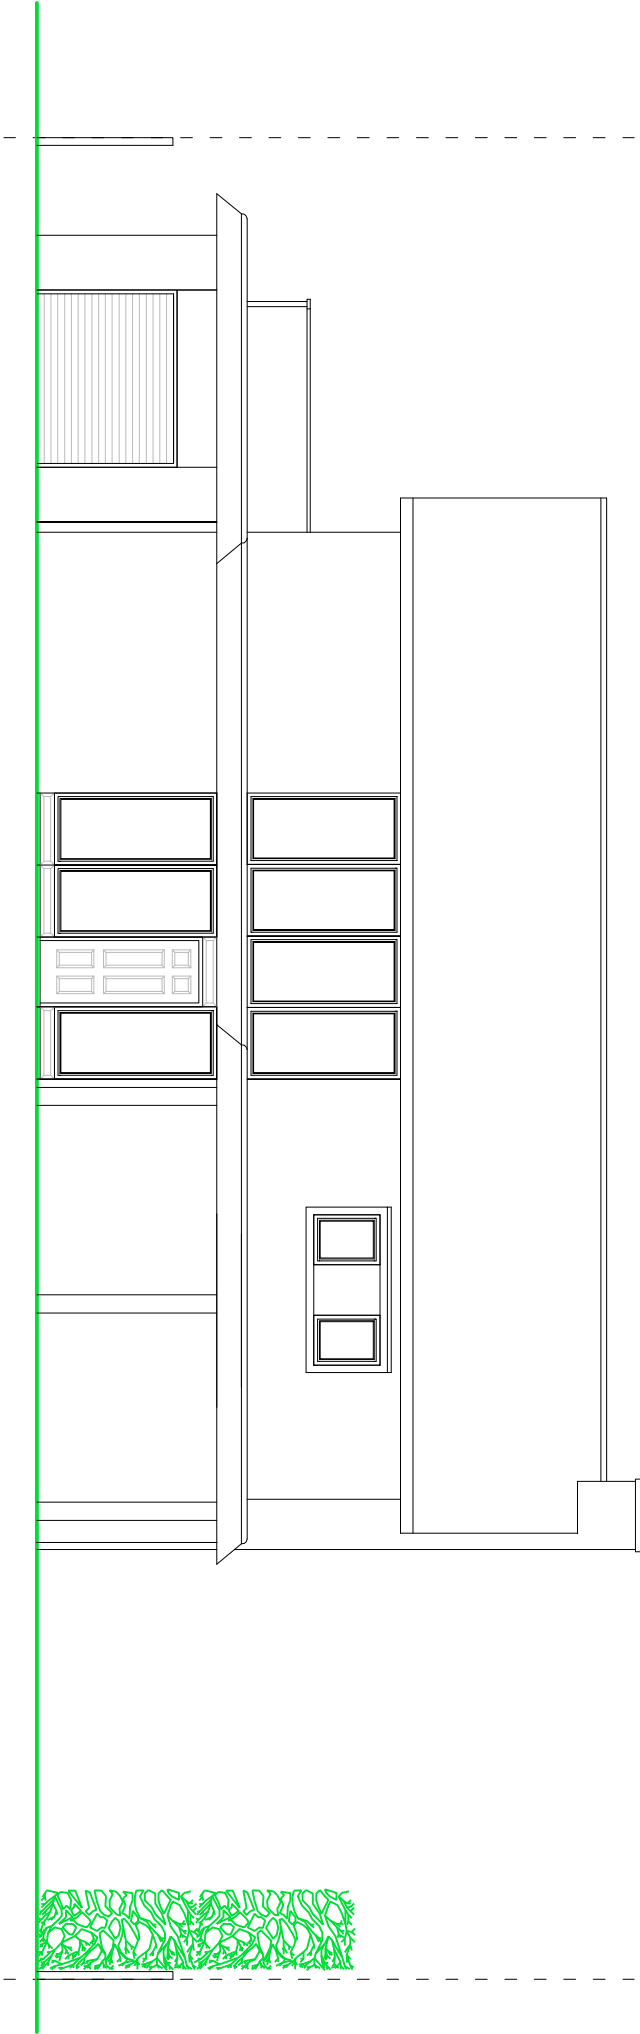


FRONT ELEVATION

NOTES

- ROOF - Interlocking concrete pan tiles to pitched roof, felted flat roof elsewhere.
- WALLS - Face brick detail to external walls, some white PVC cladding.
- WINDOWS/DOORS - Mixture of white and brown PVC framed double glazed units.

EXISTING ELEVATIONS

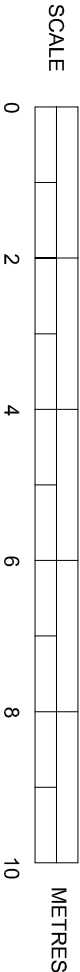

**SUSSEX BUILDING CONSULTANCY LIMITED**

6 THE BYEWAY, ALDWICK,  
BOGNOR REGIS, WEST SUSSEX.

SCALE - 1/100 REV -   DATE - 03/07/2012



**LABC**  
PATTERN

3 NORTHCOTE ROAD  
BOGNOR REGIS  
PO21 9LZ  
TEL - (01243) 961379