



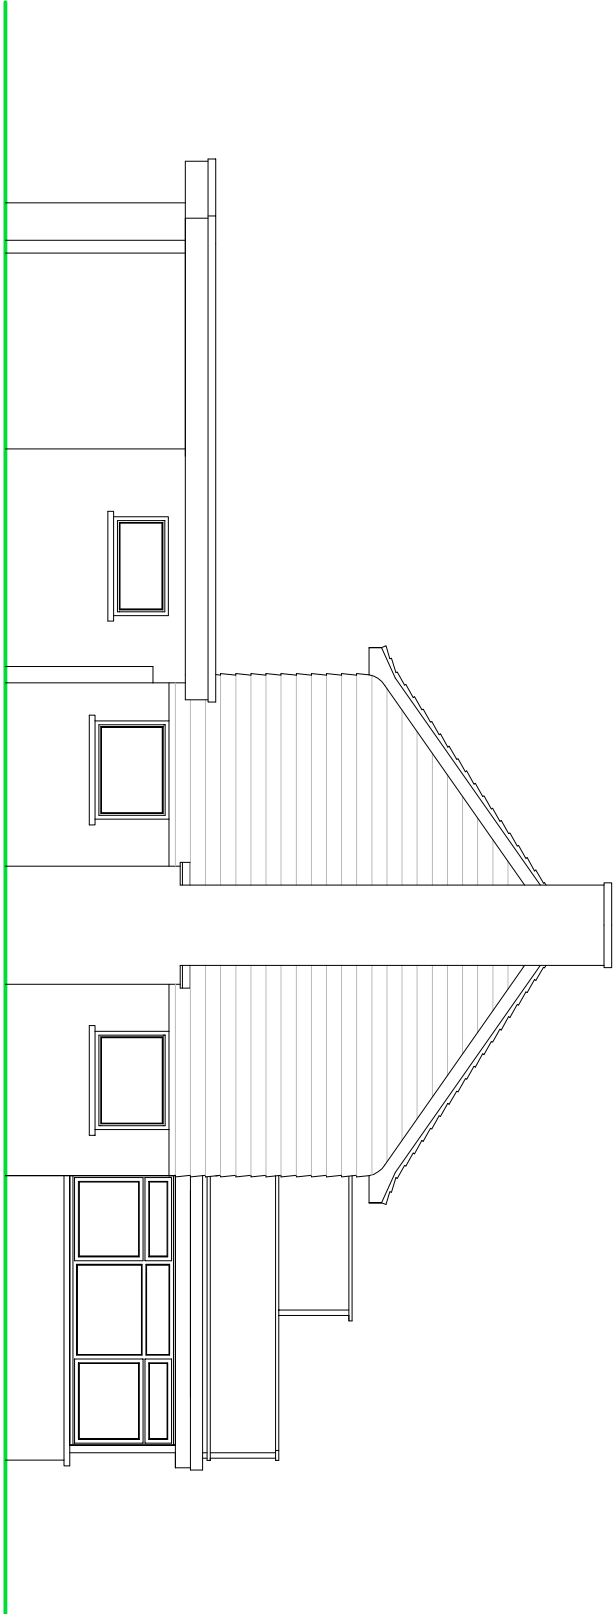

SIDE ELEVATION

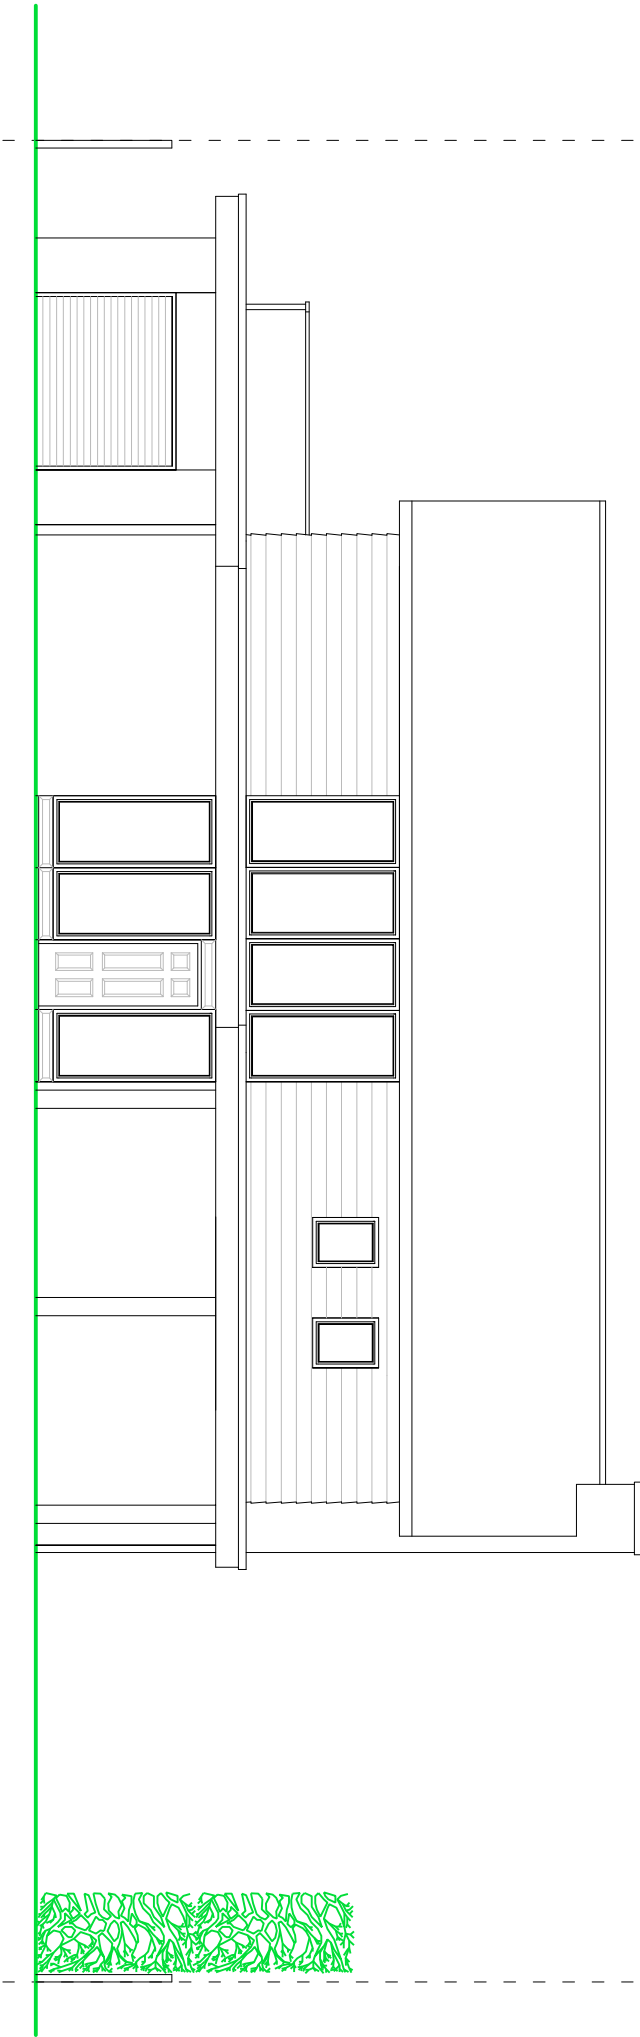

FRONT ELEVATION


NOTES

ROOF - Interlocking concrete pan tiles to pitched roof, felted flat roof elsewhere.

WALLS - New 'Eternit Cedral weatherboarding' (Colour C62 - Violet Blue) to upper elevations and part of the lower elevation at the rear.

WINDOWS/DOORS - Mixture of white and brown PVC framed double glazed units.

PROPOSED ELEVATIONS

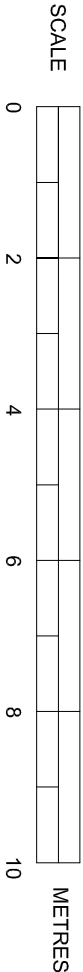

SUSSEX BUILDING CONSULTANCY LIMITED

6 THE BYEWAY, ALDWICK,
BOGNOR REGIS, WEST SUSSEX.

SCALE - 1/100 REV - A DATE - 09/07/2012

Partner
LABC

3 NORTHCOTE ROAD
BOGNOR REGIS
PO21 3LE
TEL - (01243) 861379