



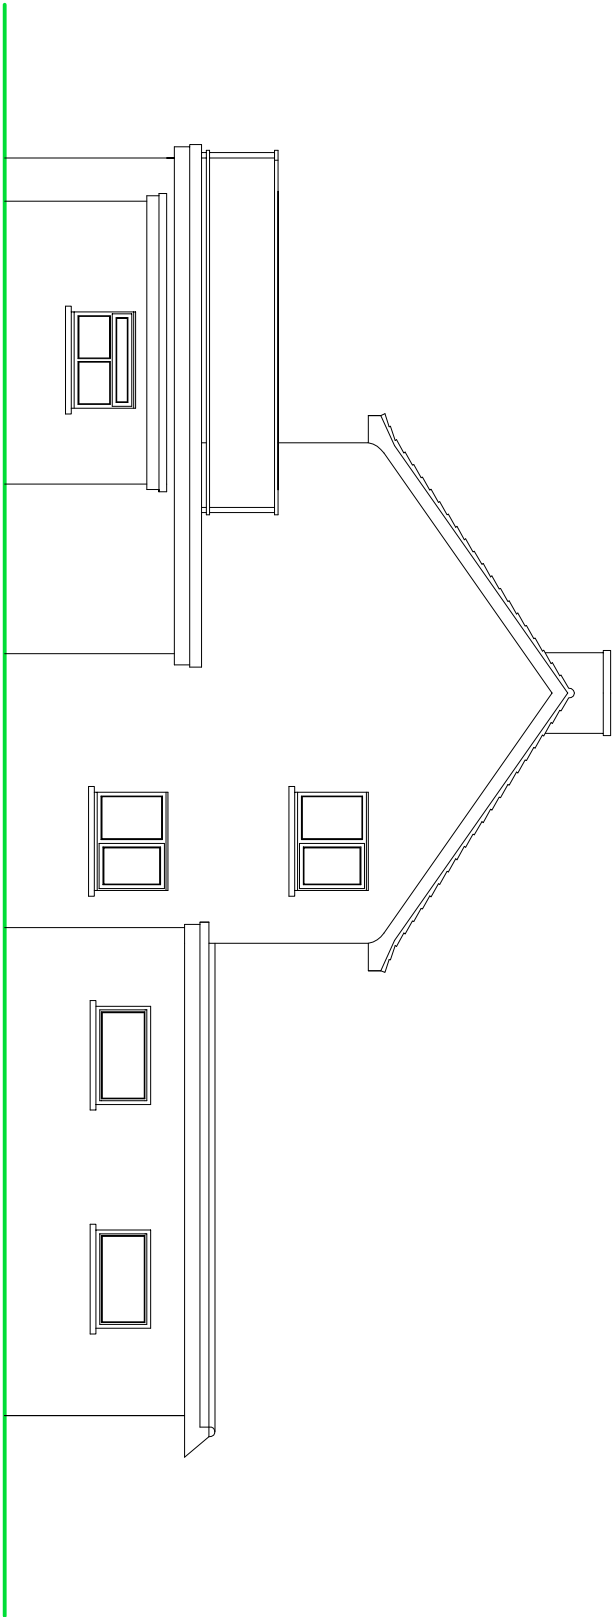

SIDE ELEVATION

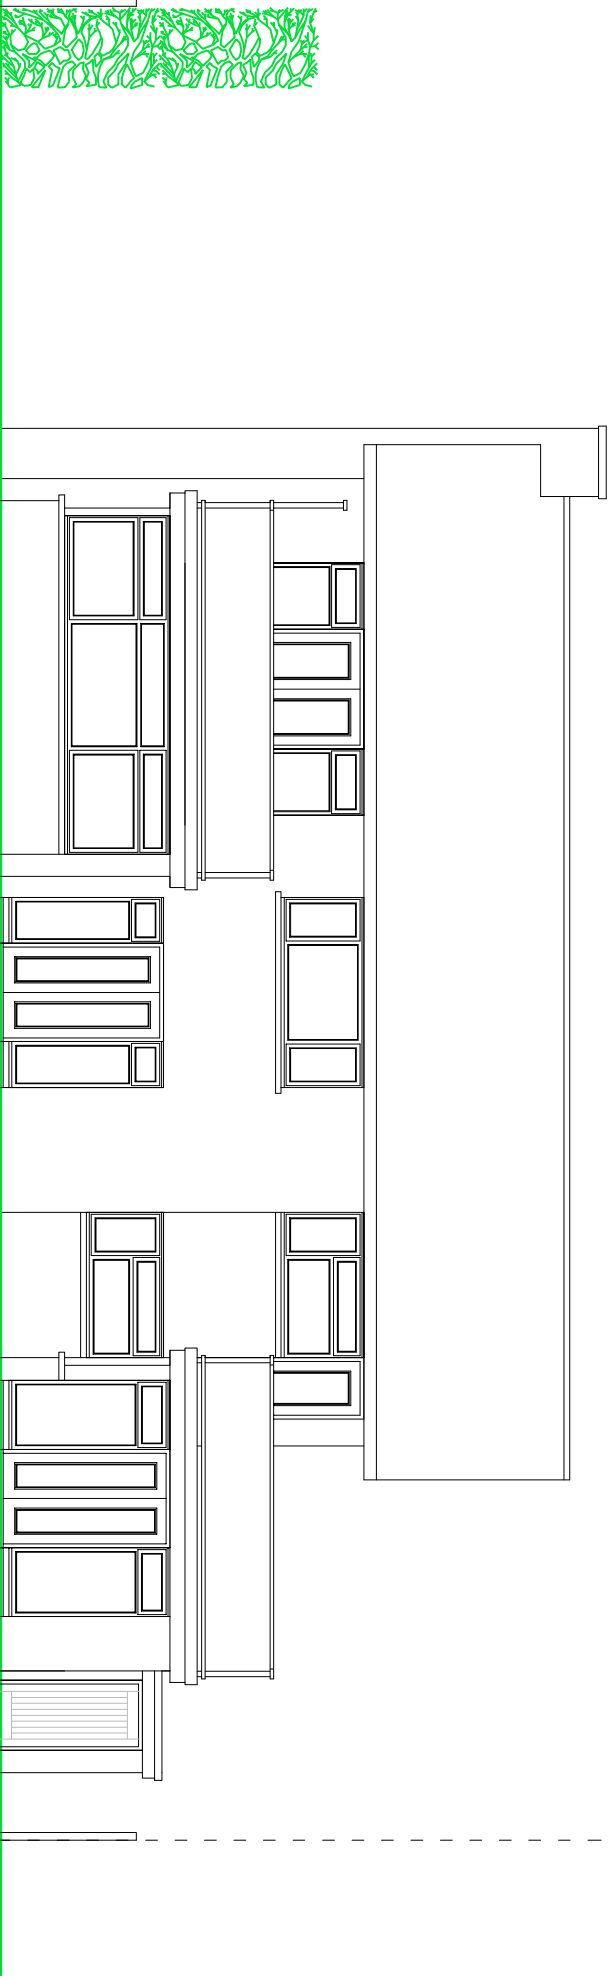


REAR ELEVATION

NOTES

- ROOF - Interlocking concrete pan tiles to pitched roof, felted flat roof elsewhere.
- WALLS - Face brick detail to external walls, some white PVC cladding.
- WINDOWS/DOORS - Mixture of white and brown PVC framed double glazed units.

EXISTING ELEVATIONS

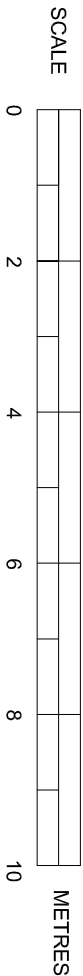

SUSSEX BUILDING CONSULTANCY LIMITED

6 THE BYEWAY, ALDWICK,
BOGNOR REGIS, WEST SUSSEX.

SCALE - 1/100 REV - DATE - 03/07/2017

partner

LABC

3 NORTHGATE ROAD
BOGNOR REGIS
PO21 9JZ
TEL - (01243) 863739