


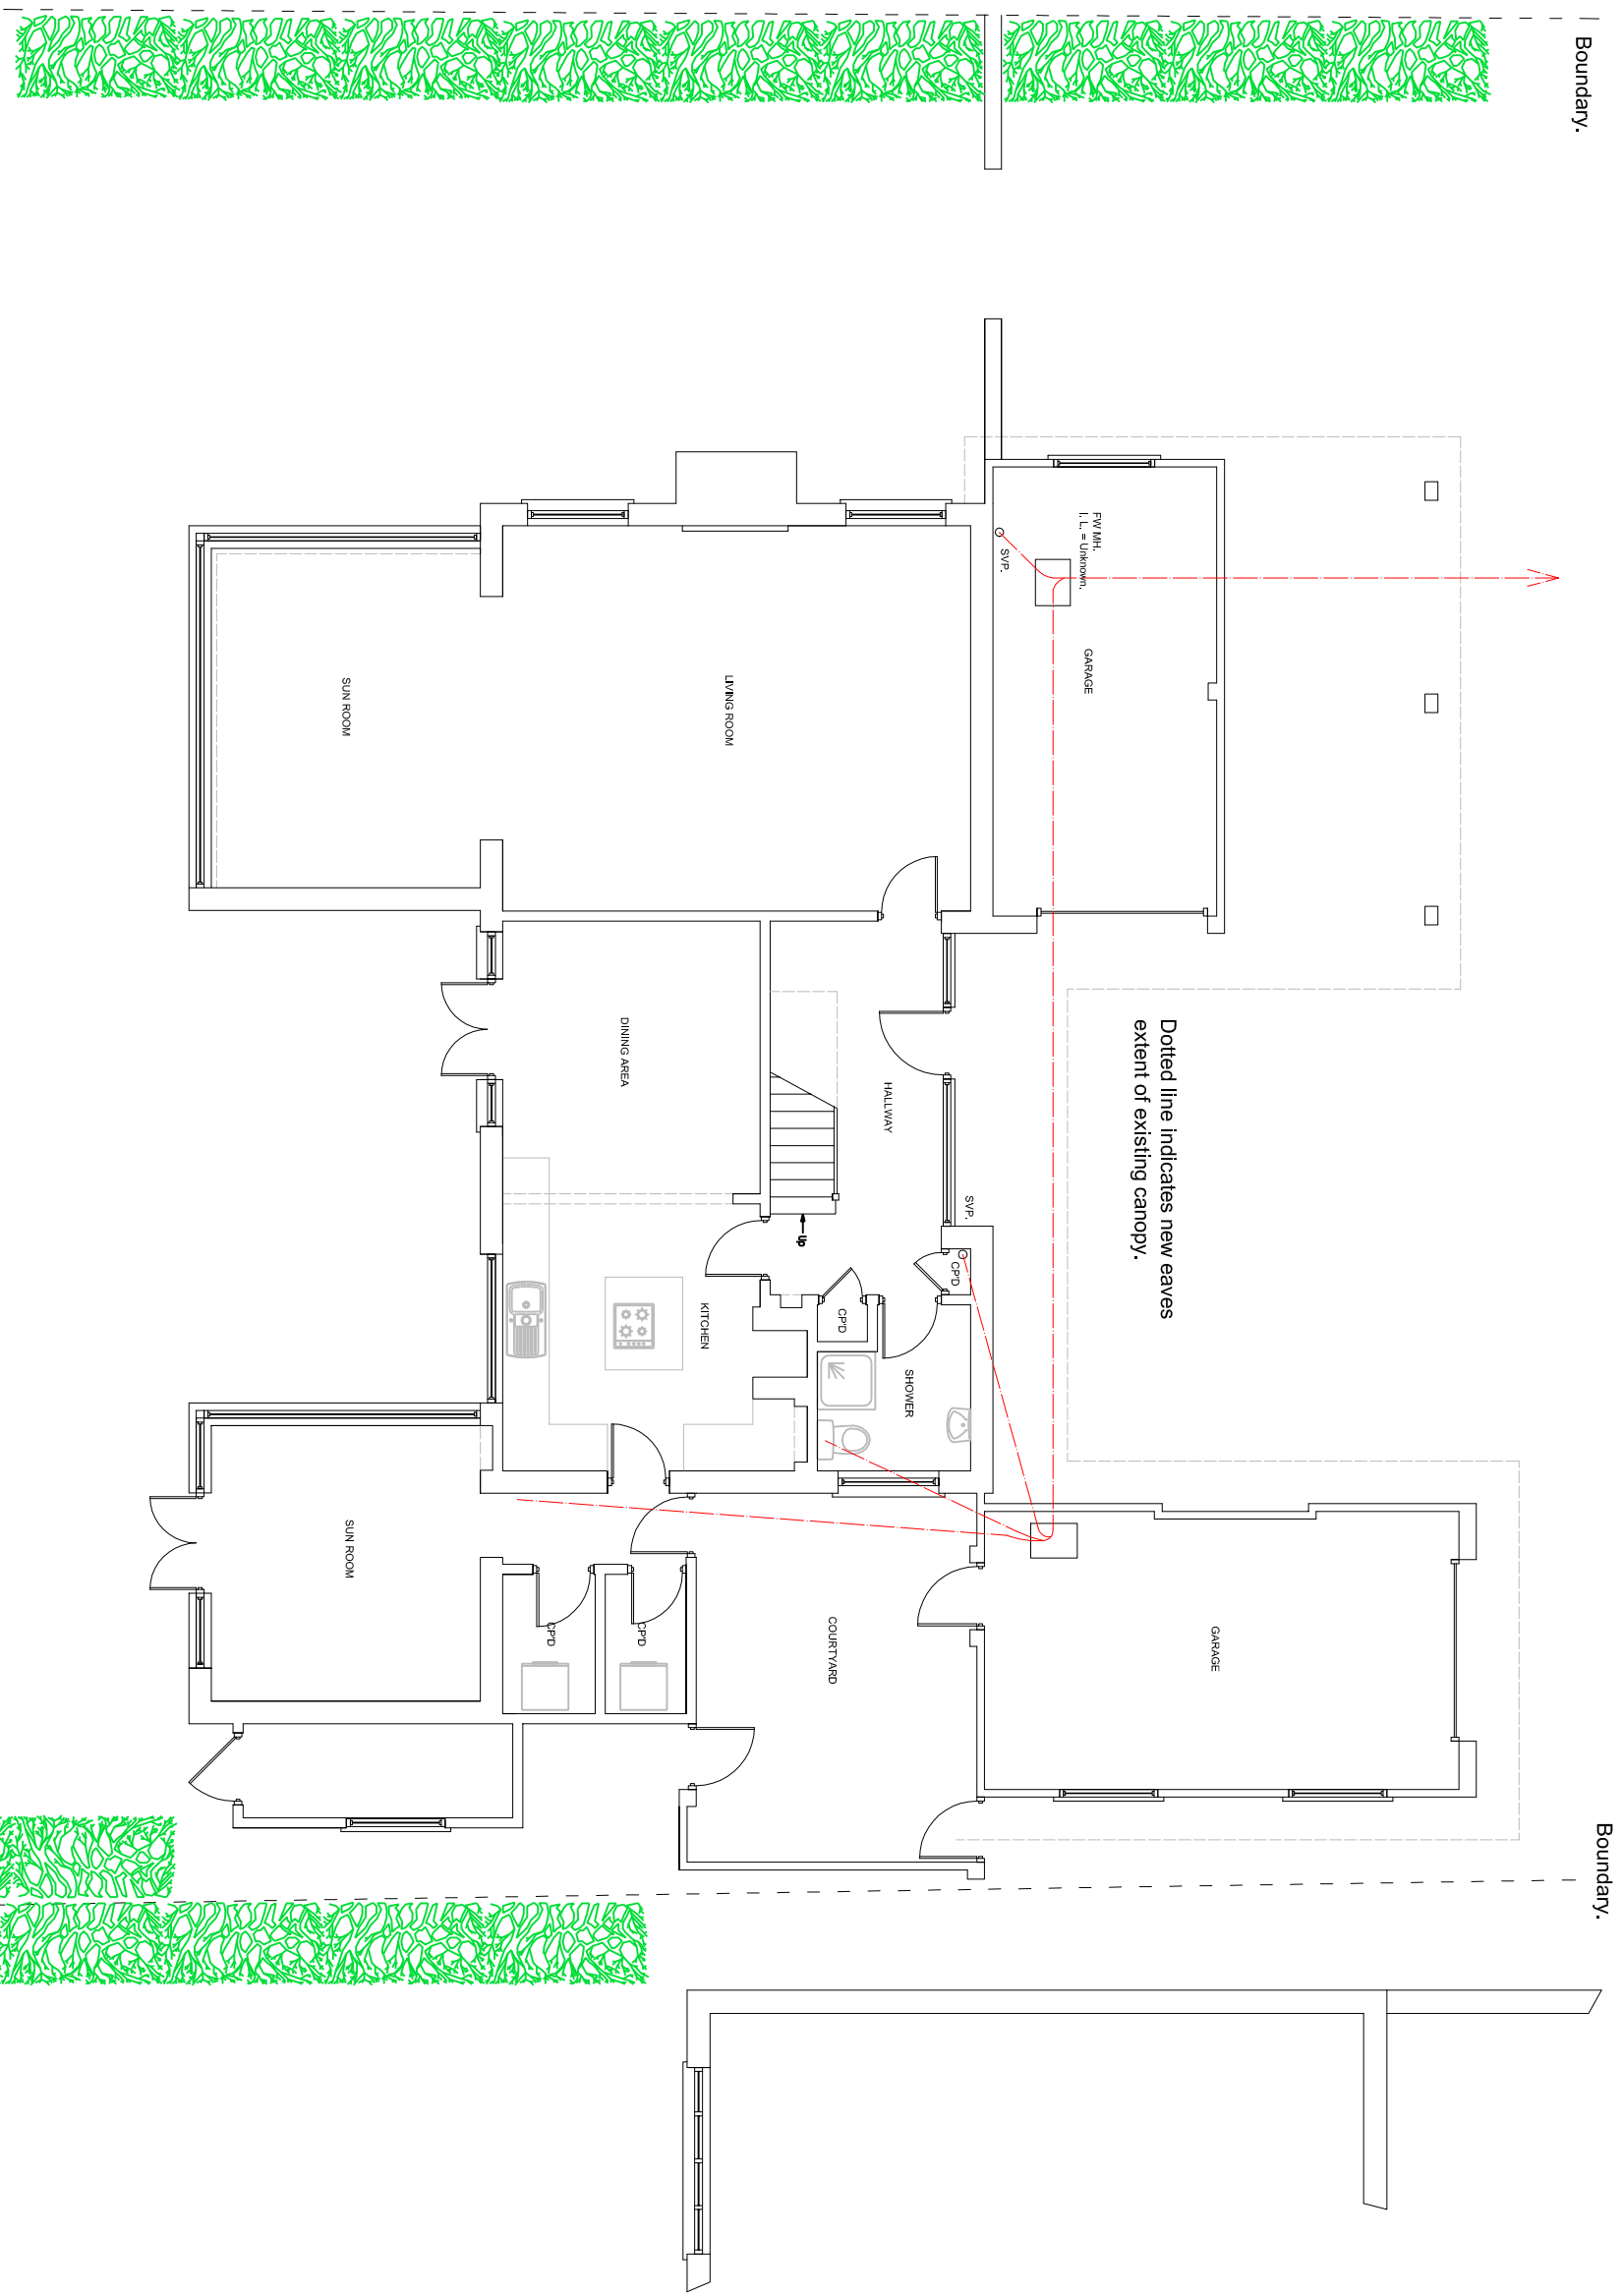

EXISTING GROUND FLOOR PLAN

SUSSEX BUILDING CONSULTANCY LIMITED

6 THE BYEWAY, ALDWICK,
BOGNOR REGIS, WEST SUSSEX.

SCALE - 1/100 REV - DATE - 03/07/2017

partner

LABC

3 WINDMILL COTTAGE ROAD
BOGNOR REGIS
PO21 5LZ
TEL - (01243) 861379