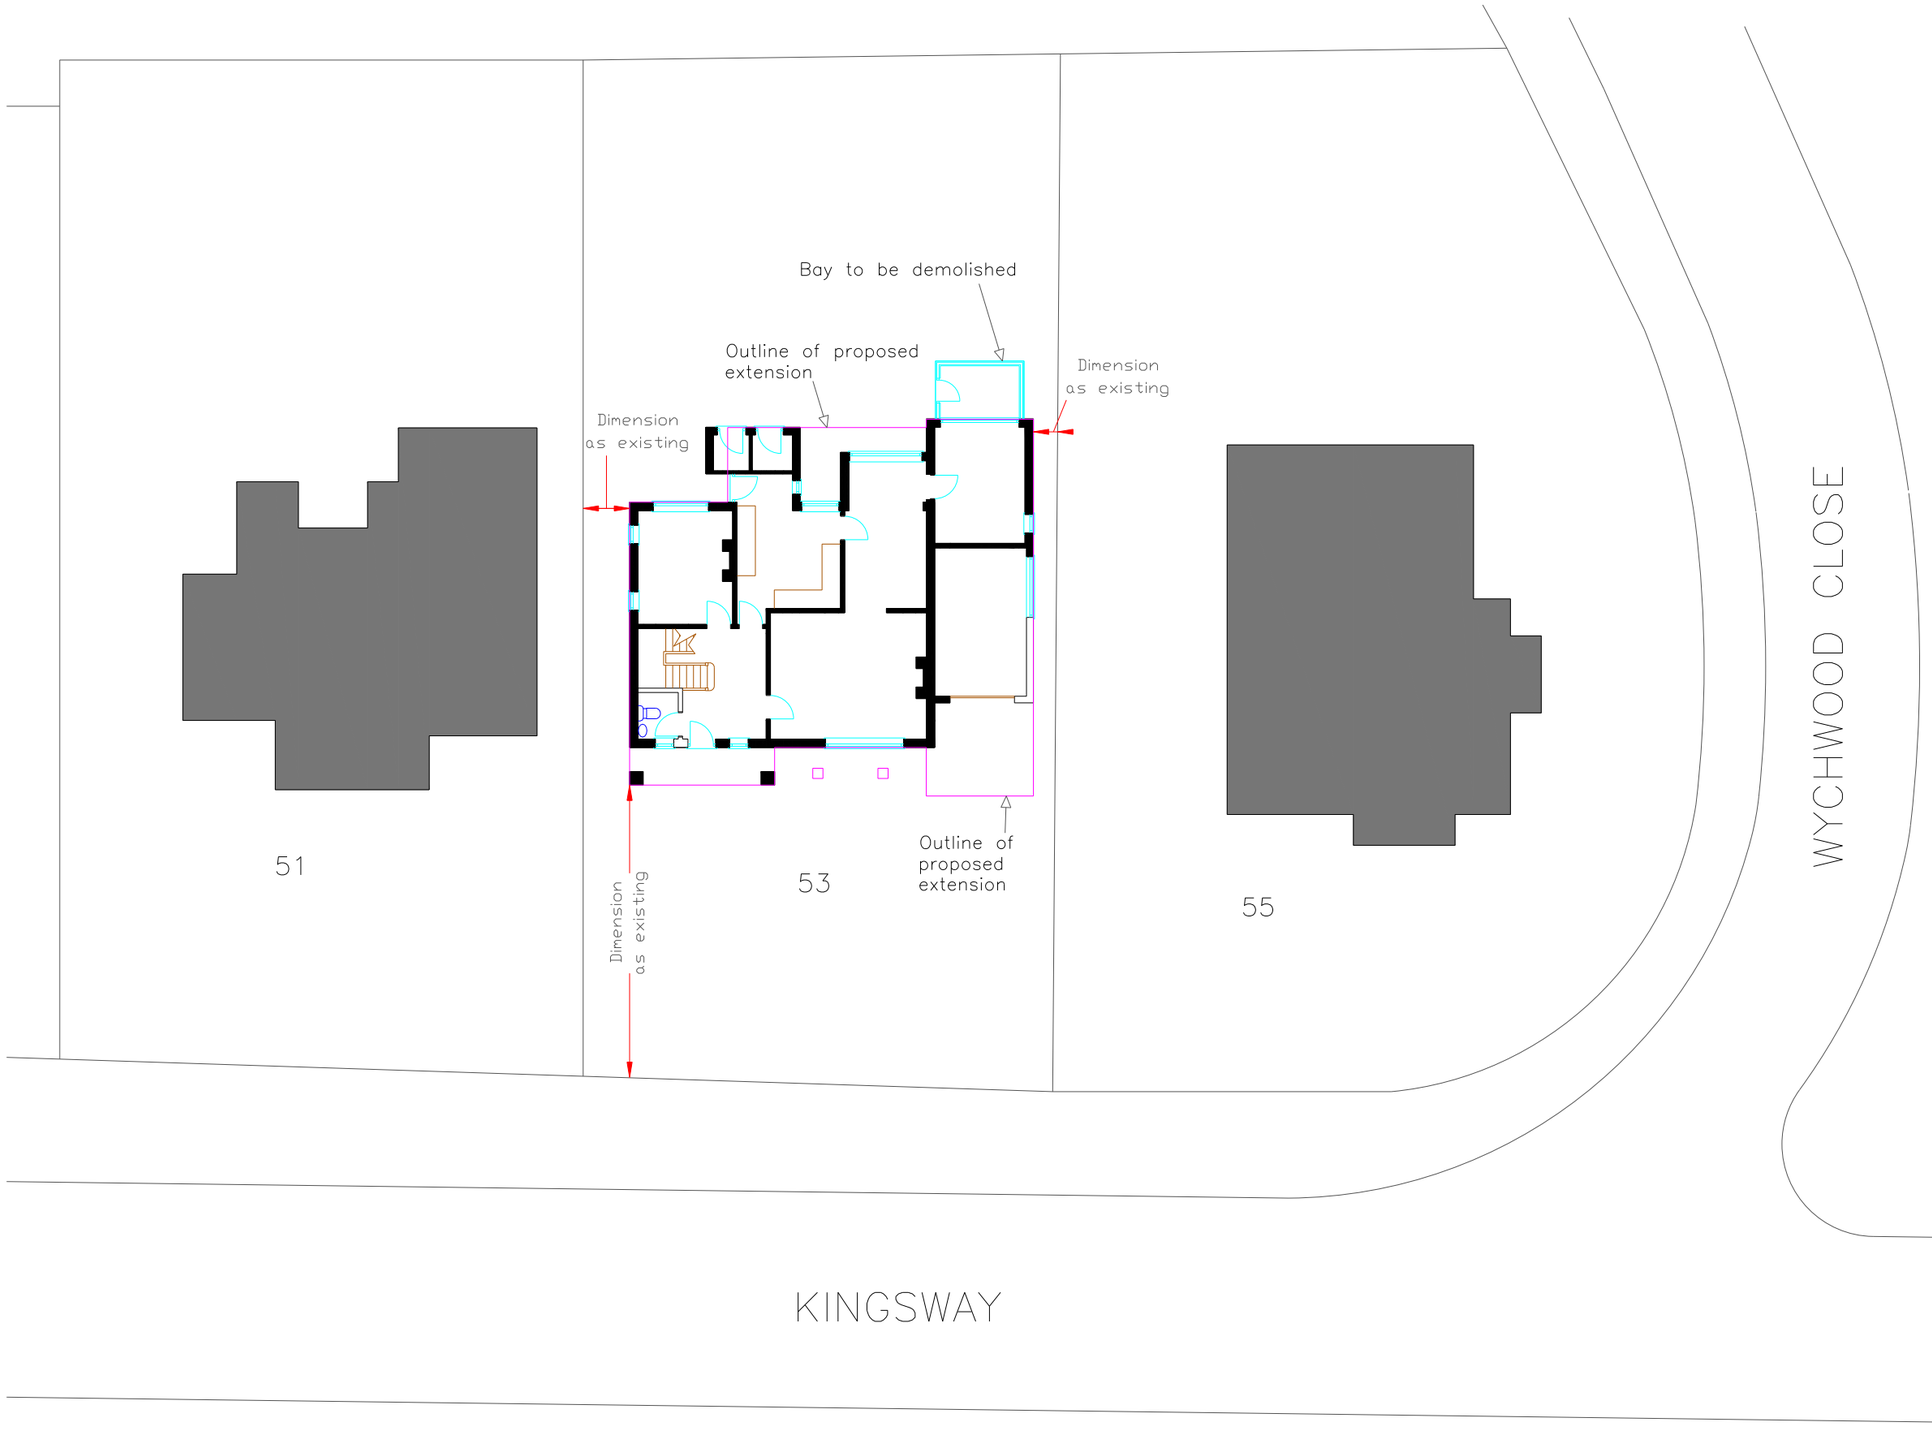


Drawing No.

13–SKC–SP

SCALE 0m 1m 2m 3m 4m 5m

1:200(A3)

Date	Drawn By
11–07–14	S Bernardez

Title

BLOCK PLAN

Project

53 KINGSWAY
CRAIGWELL EST.
BOGNOR REGIS

A&B Design 01794 368744
steve@aandbhomes.com

ARUN DISTRICT COUNCIL AW/201/14/HH