
A 29-09-2014
Garage moved back to as not to project past front building line.
Correction to position of neighbouring houses.

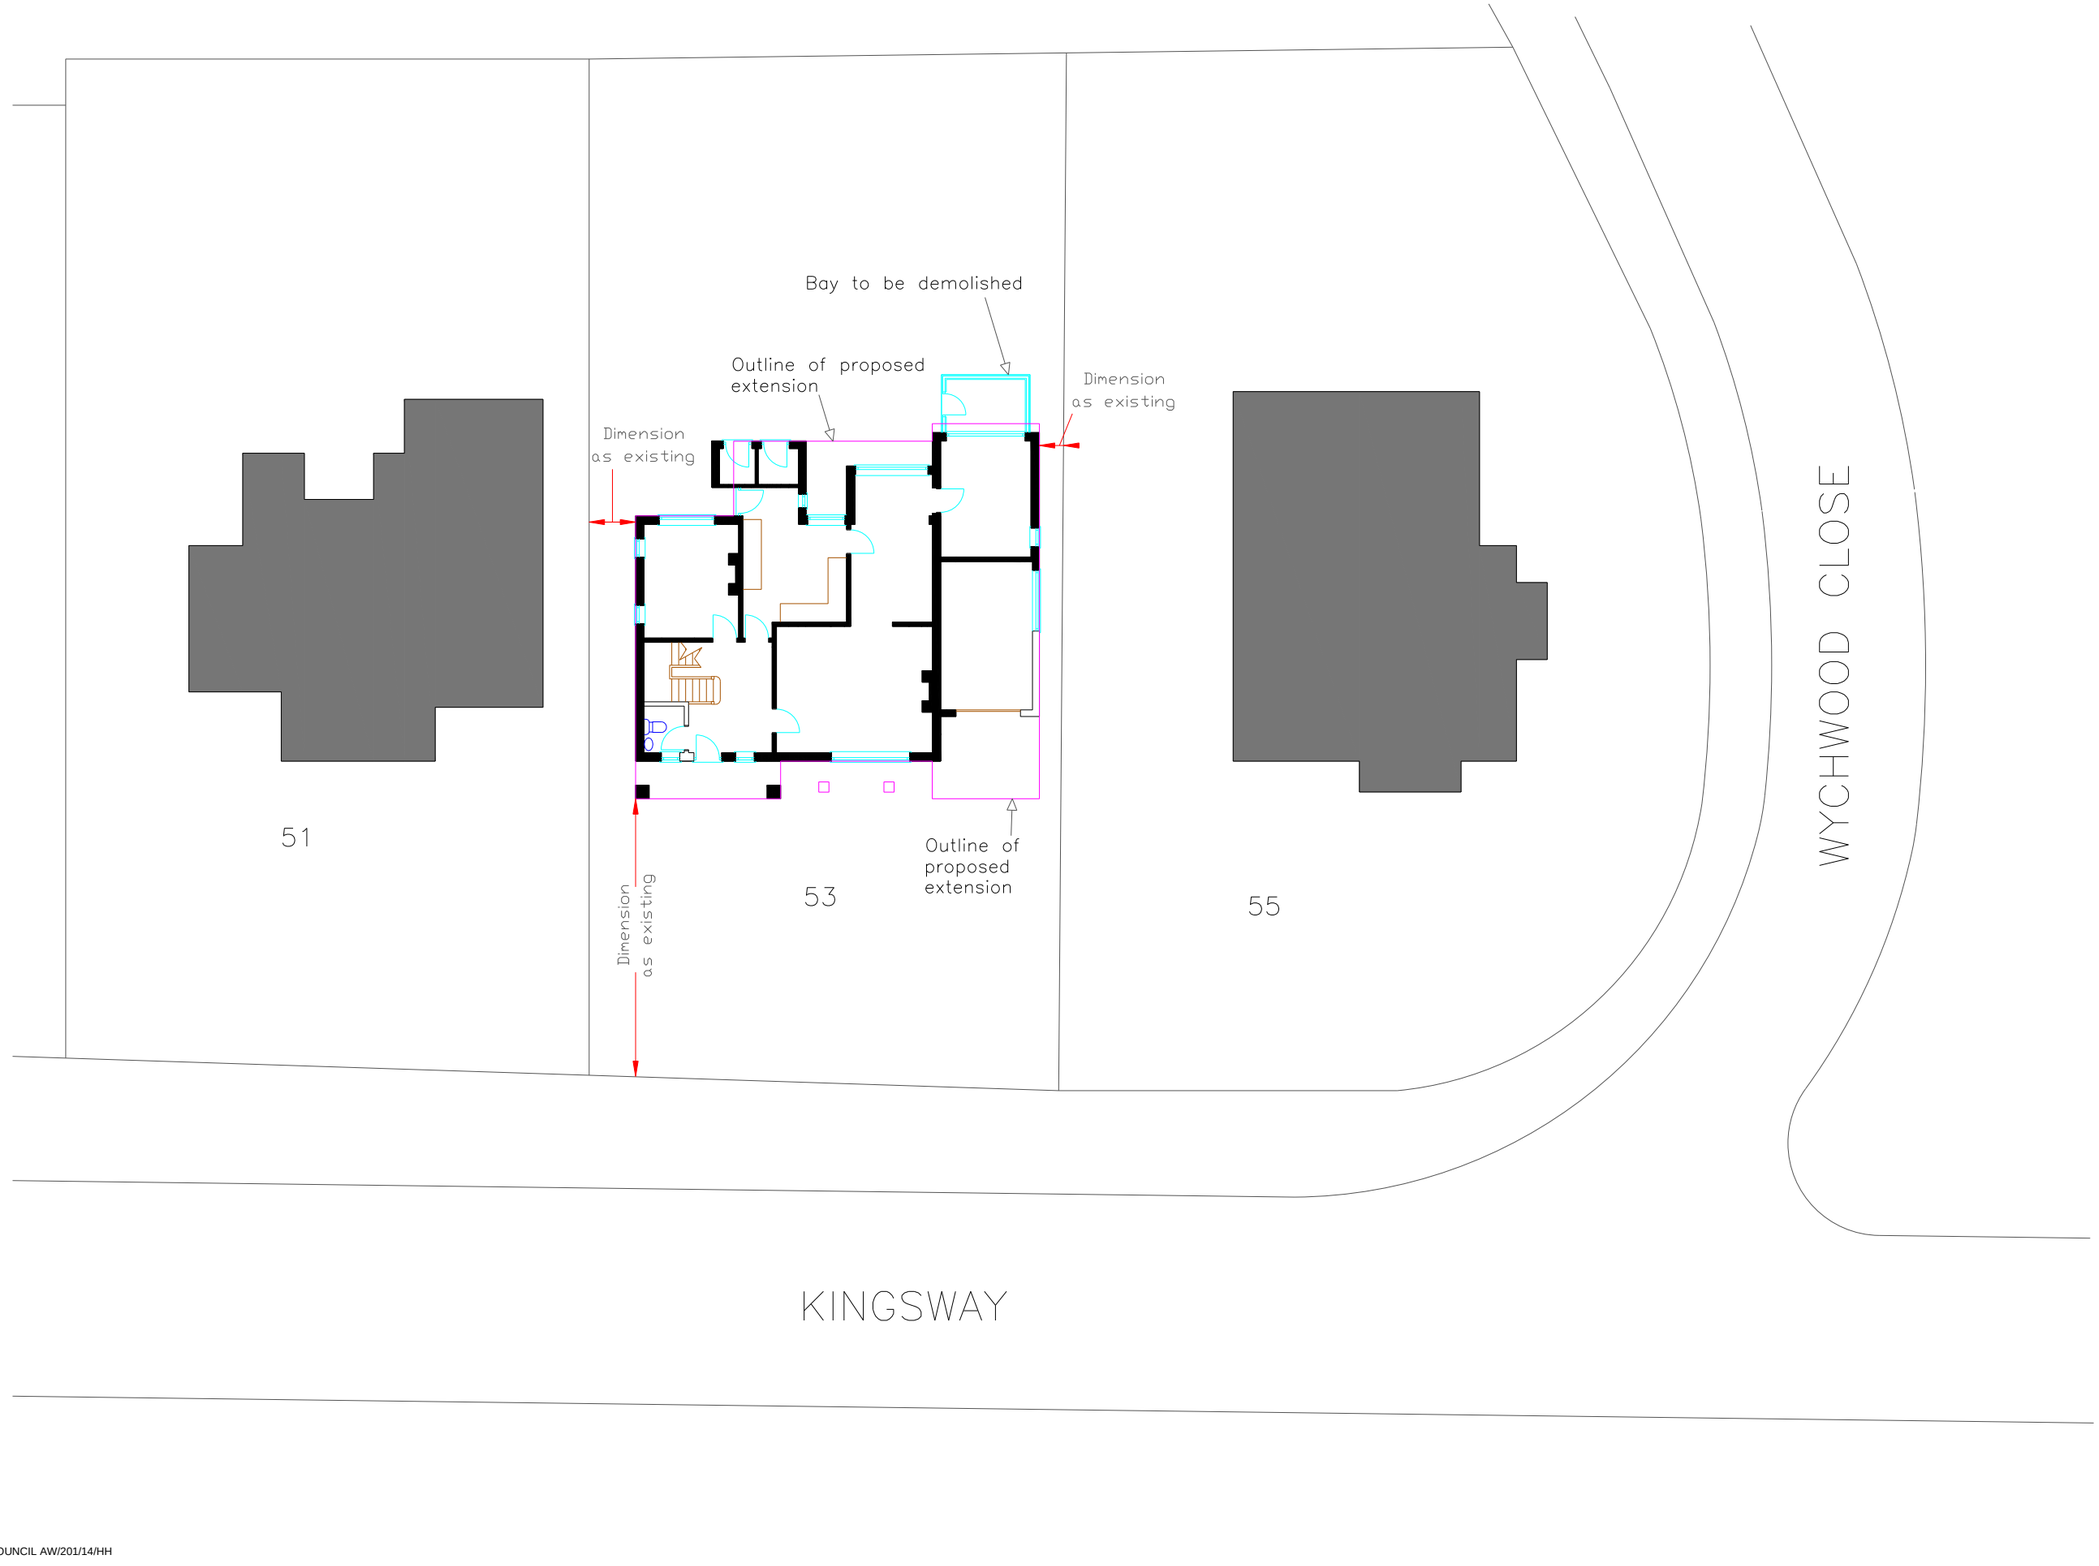

Drawing No.
13-SKC-SP | A

SCALE 1:200(A3)

Date
11-07-14

Drawn By
S Bernardez

Title
BLOCK PLAN

Project
53 KINGSWAY
CRAIGWELL EST.
BOGNOR REGIS

A&B Design 01794 368744
steve@aandbhomes.com

ARUN DISTRICT COUNCIL AW/201/14/HH