



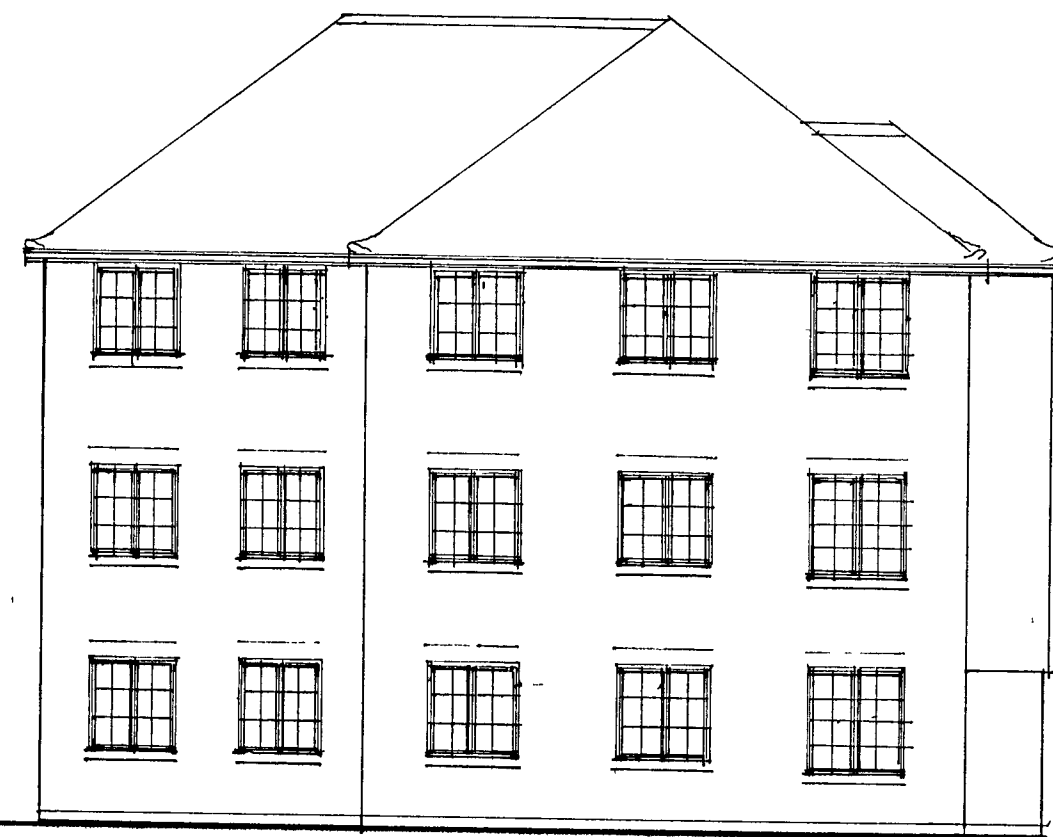


east to Princess Avenue

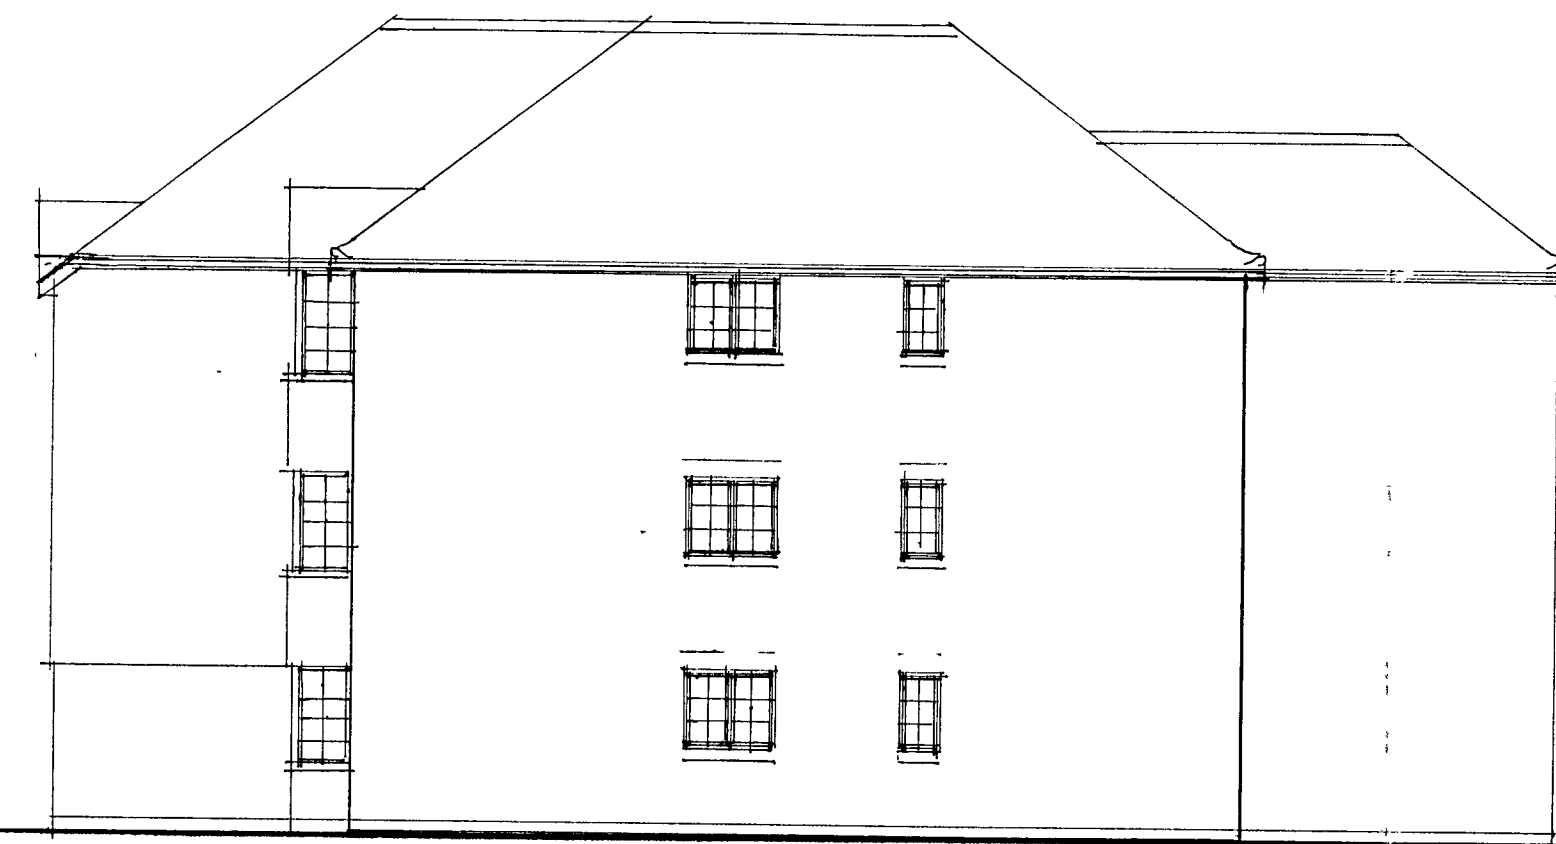

south



west

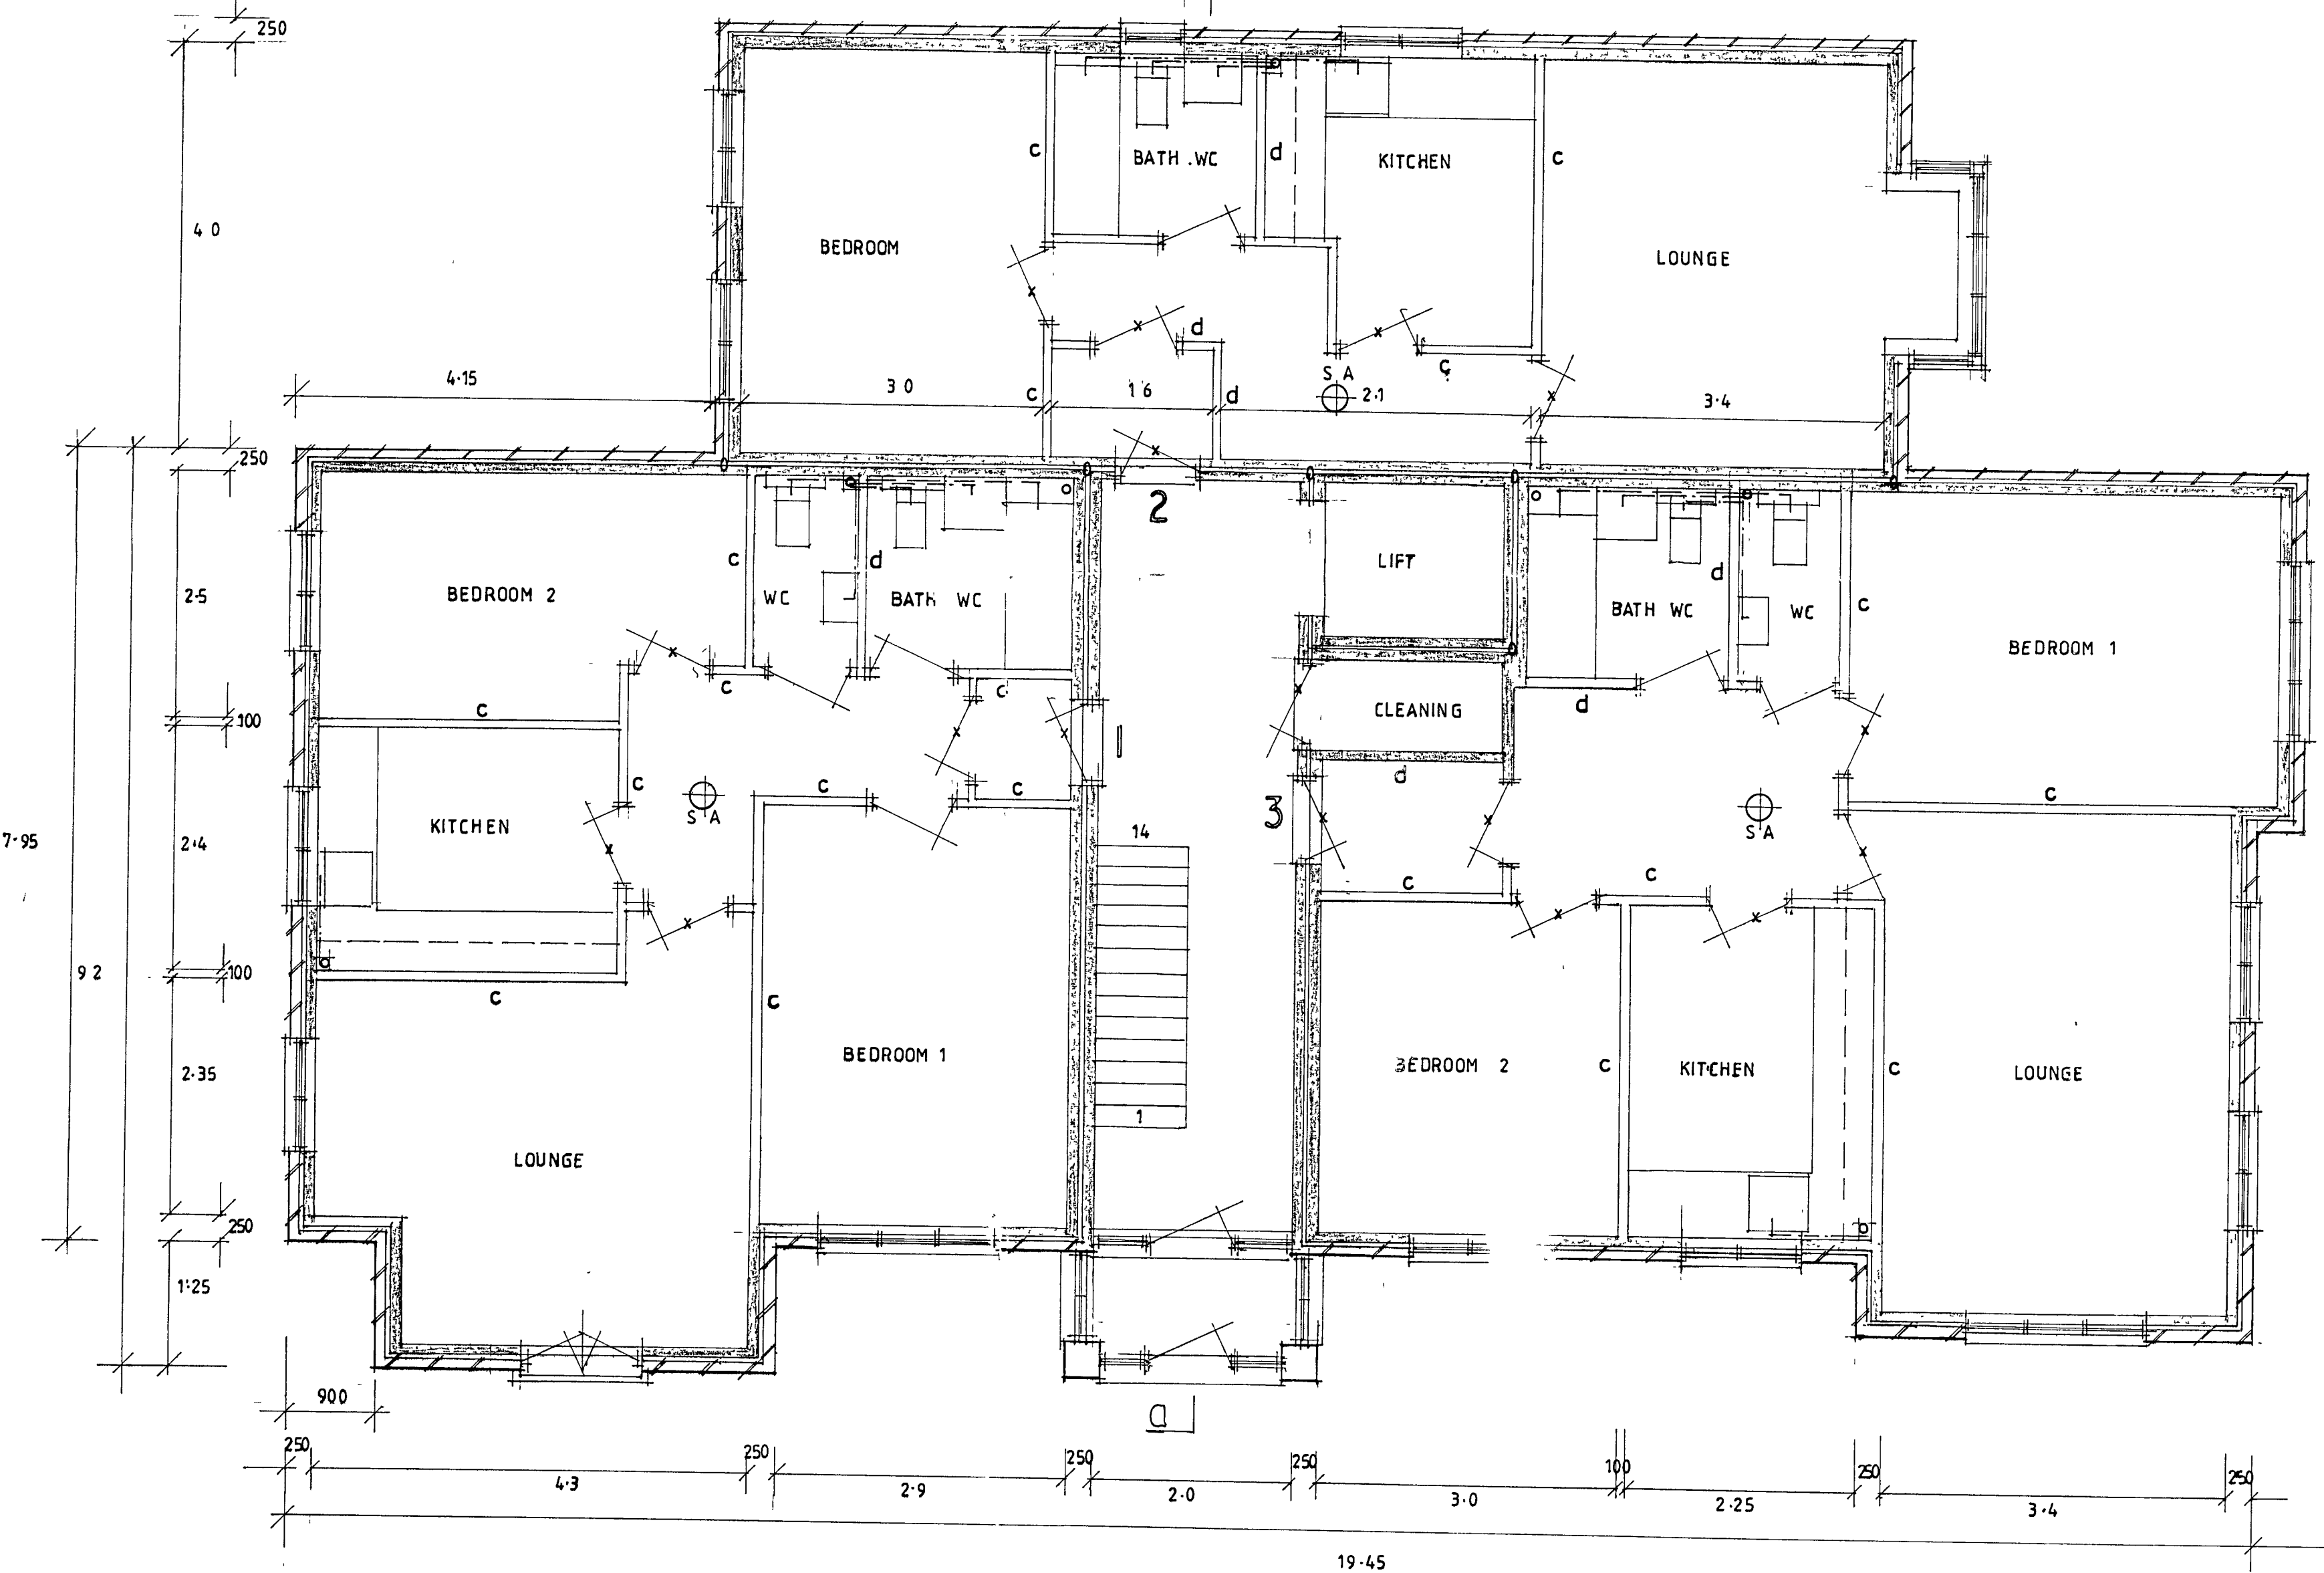

north to Aldwick Road

ARUN DISTRICT COUNCIL				
No.	AW	202	06	
RECEIVED				
8 9 06				

proposed flats
Princess Avenue
ALDWICK
for
B5 Limited

ground floor plan
& elevations

PLAN NO 60 6/1
SCALES 1:50 1:100
DATE 08/06

DAVID J BROOKWELL
99 WESTMINSTER DRIVE
ALDWICK BOGNOR REGIS
tel no 01243 264928