
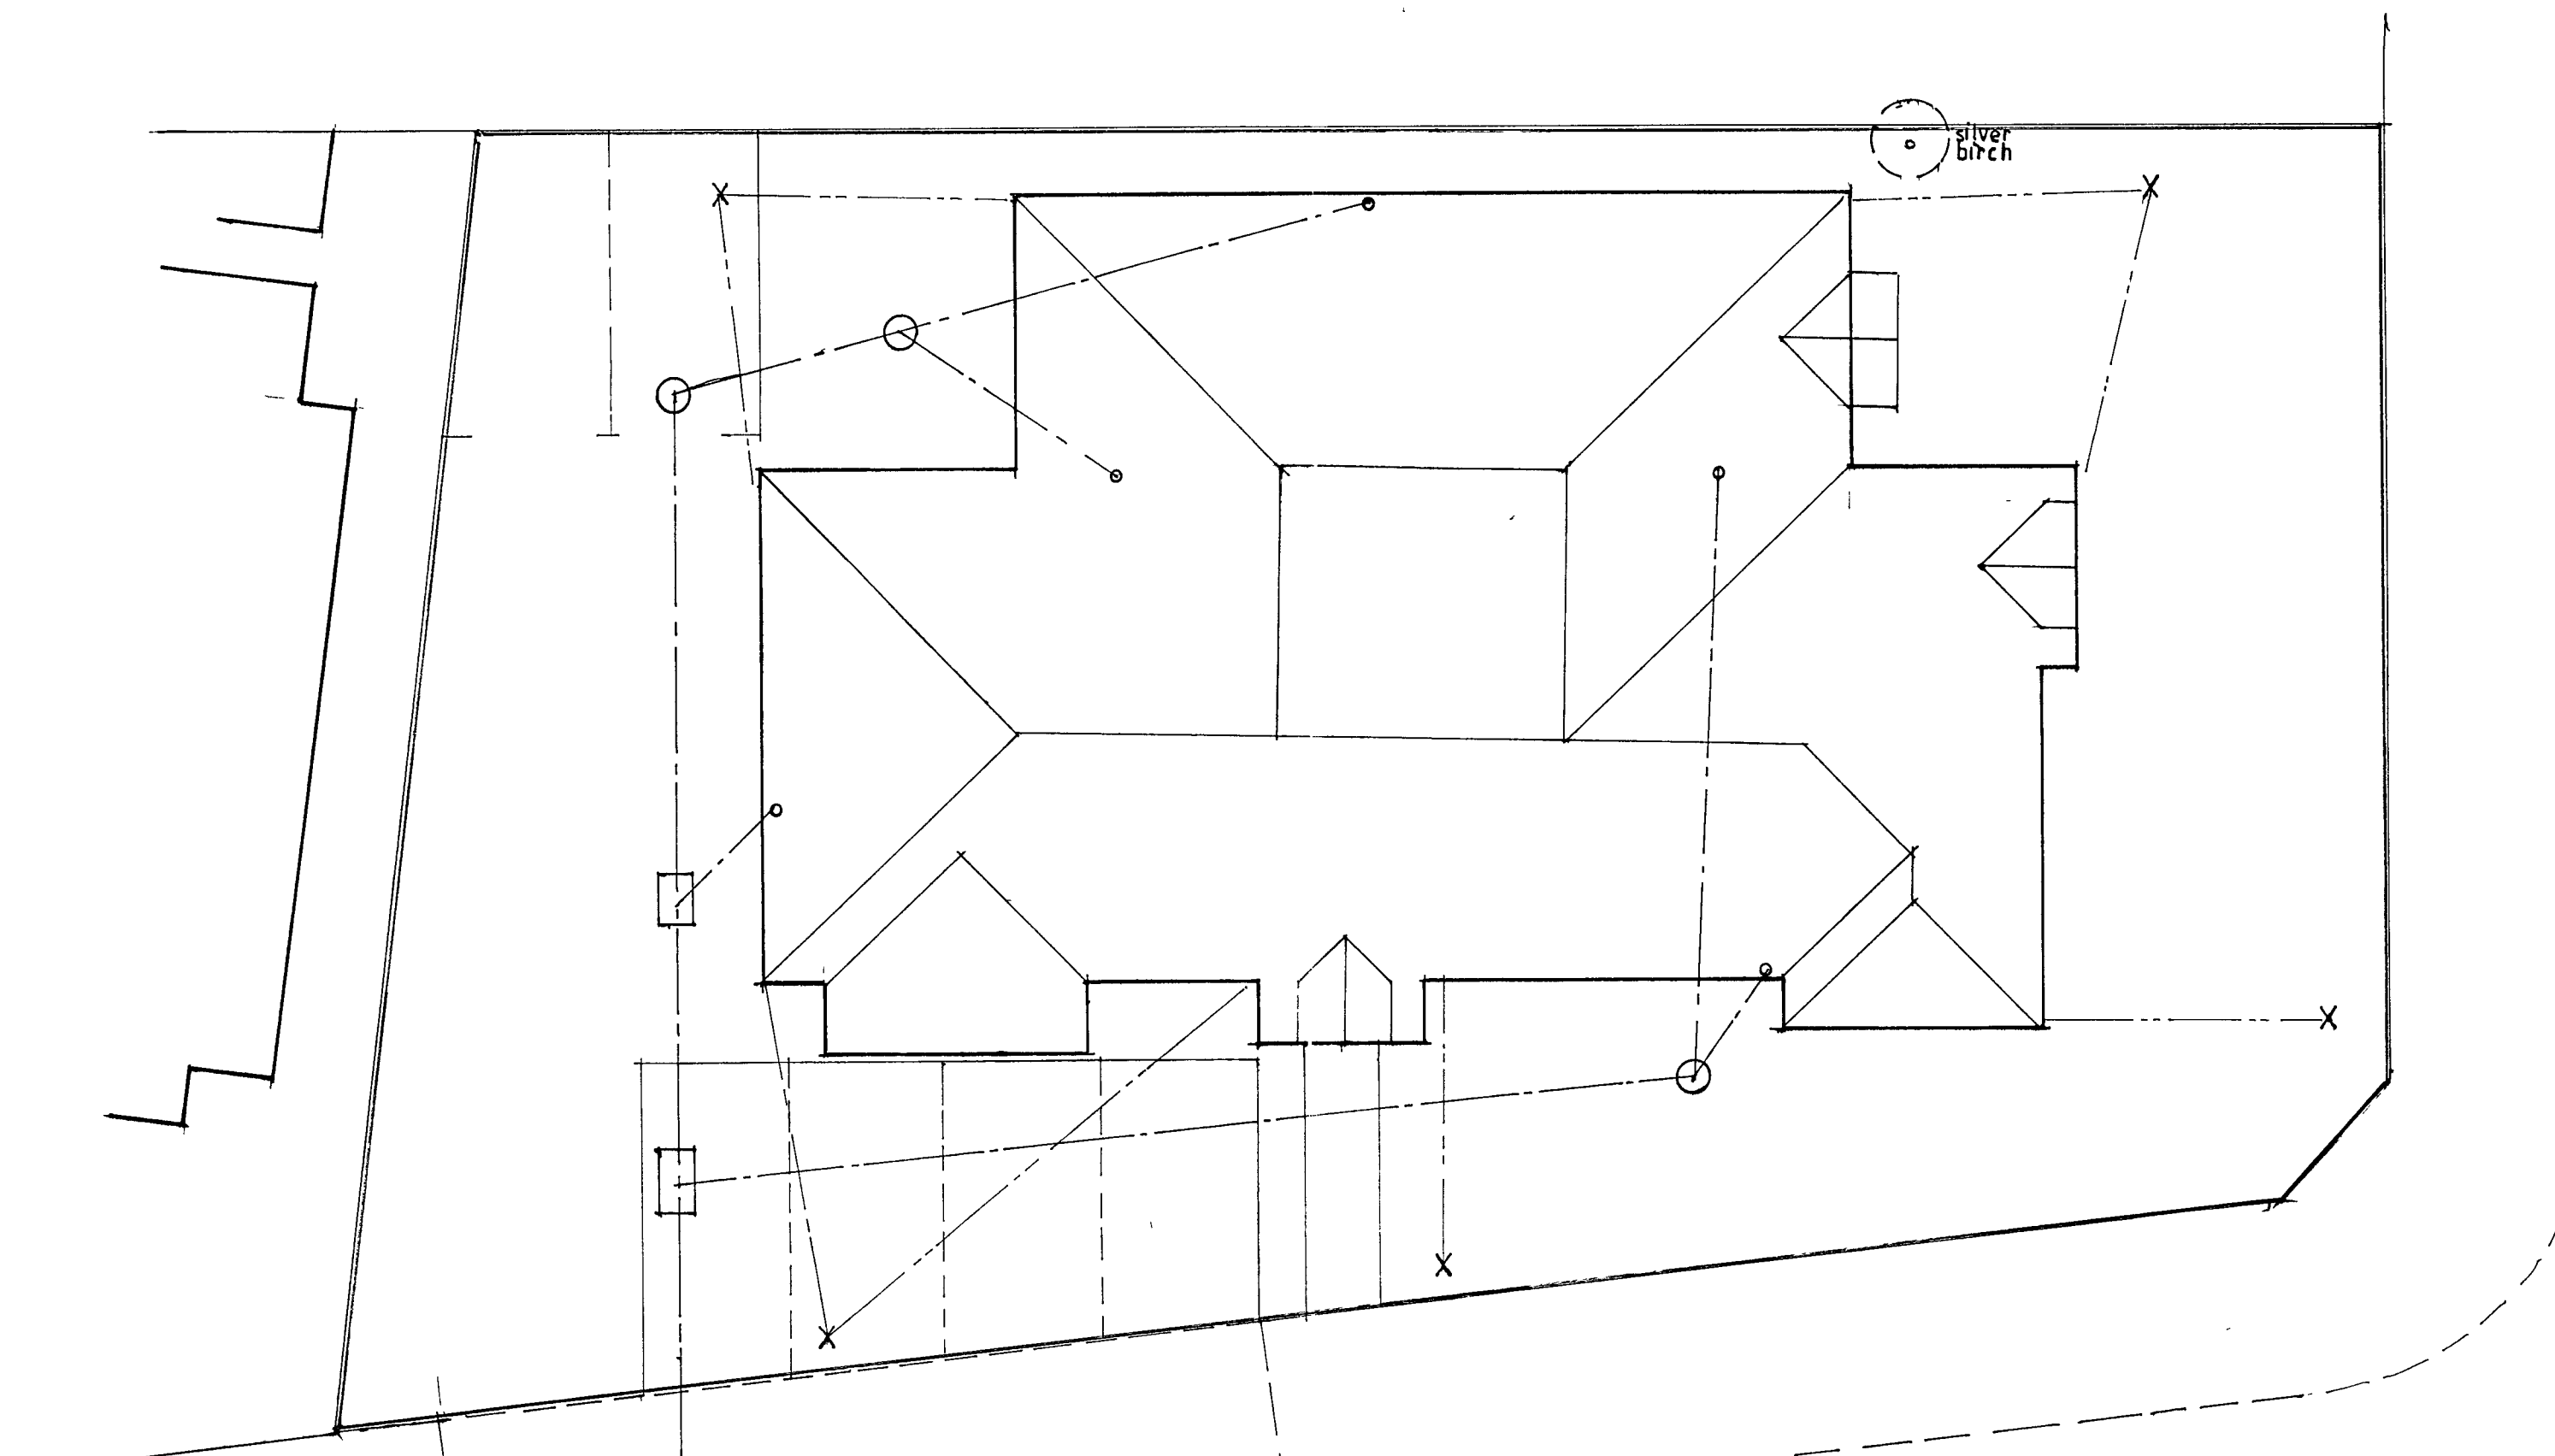


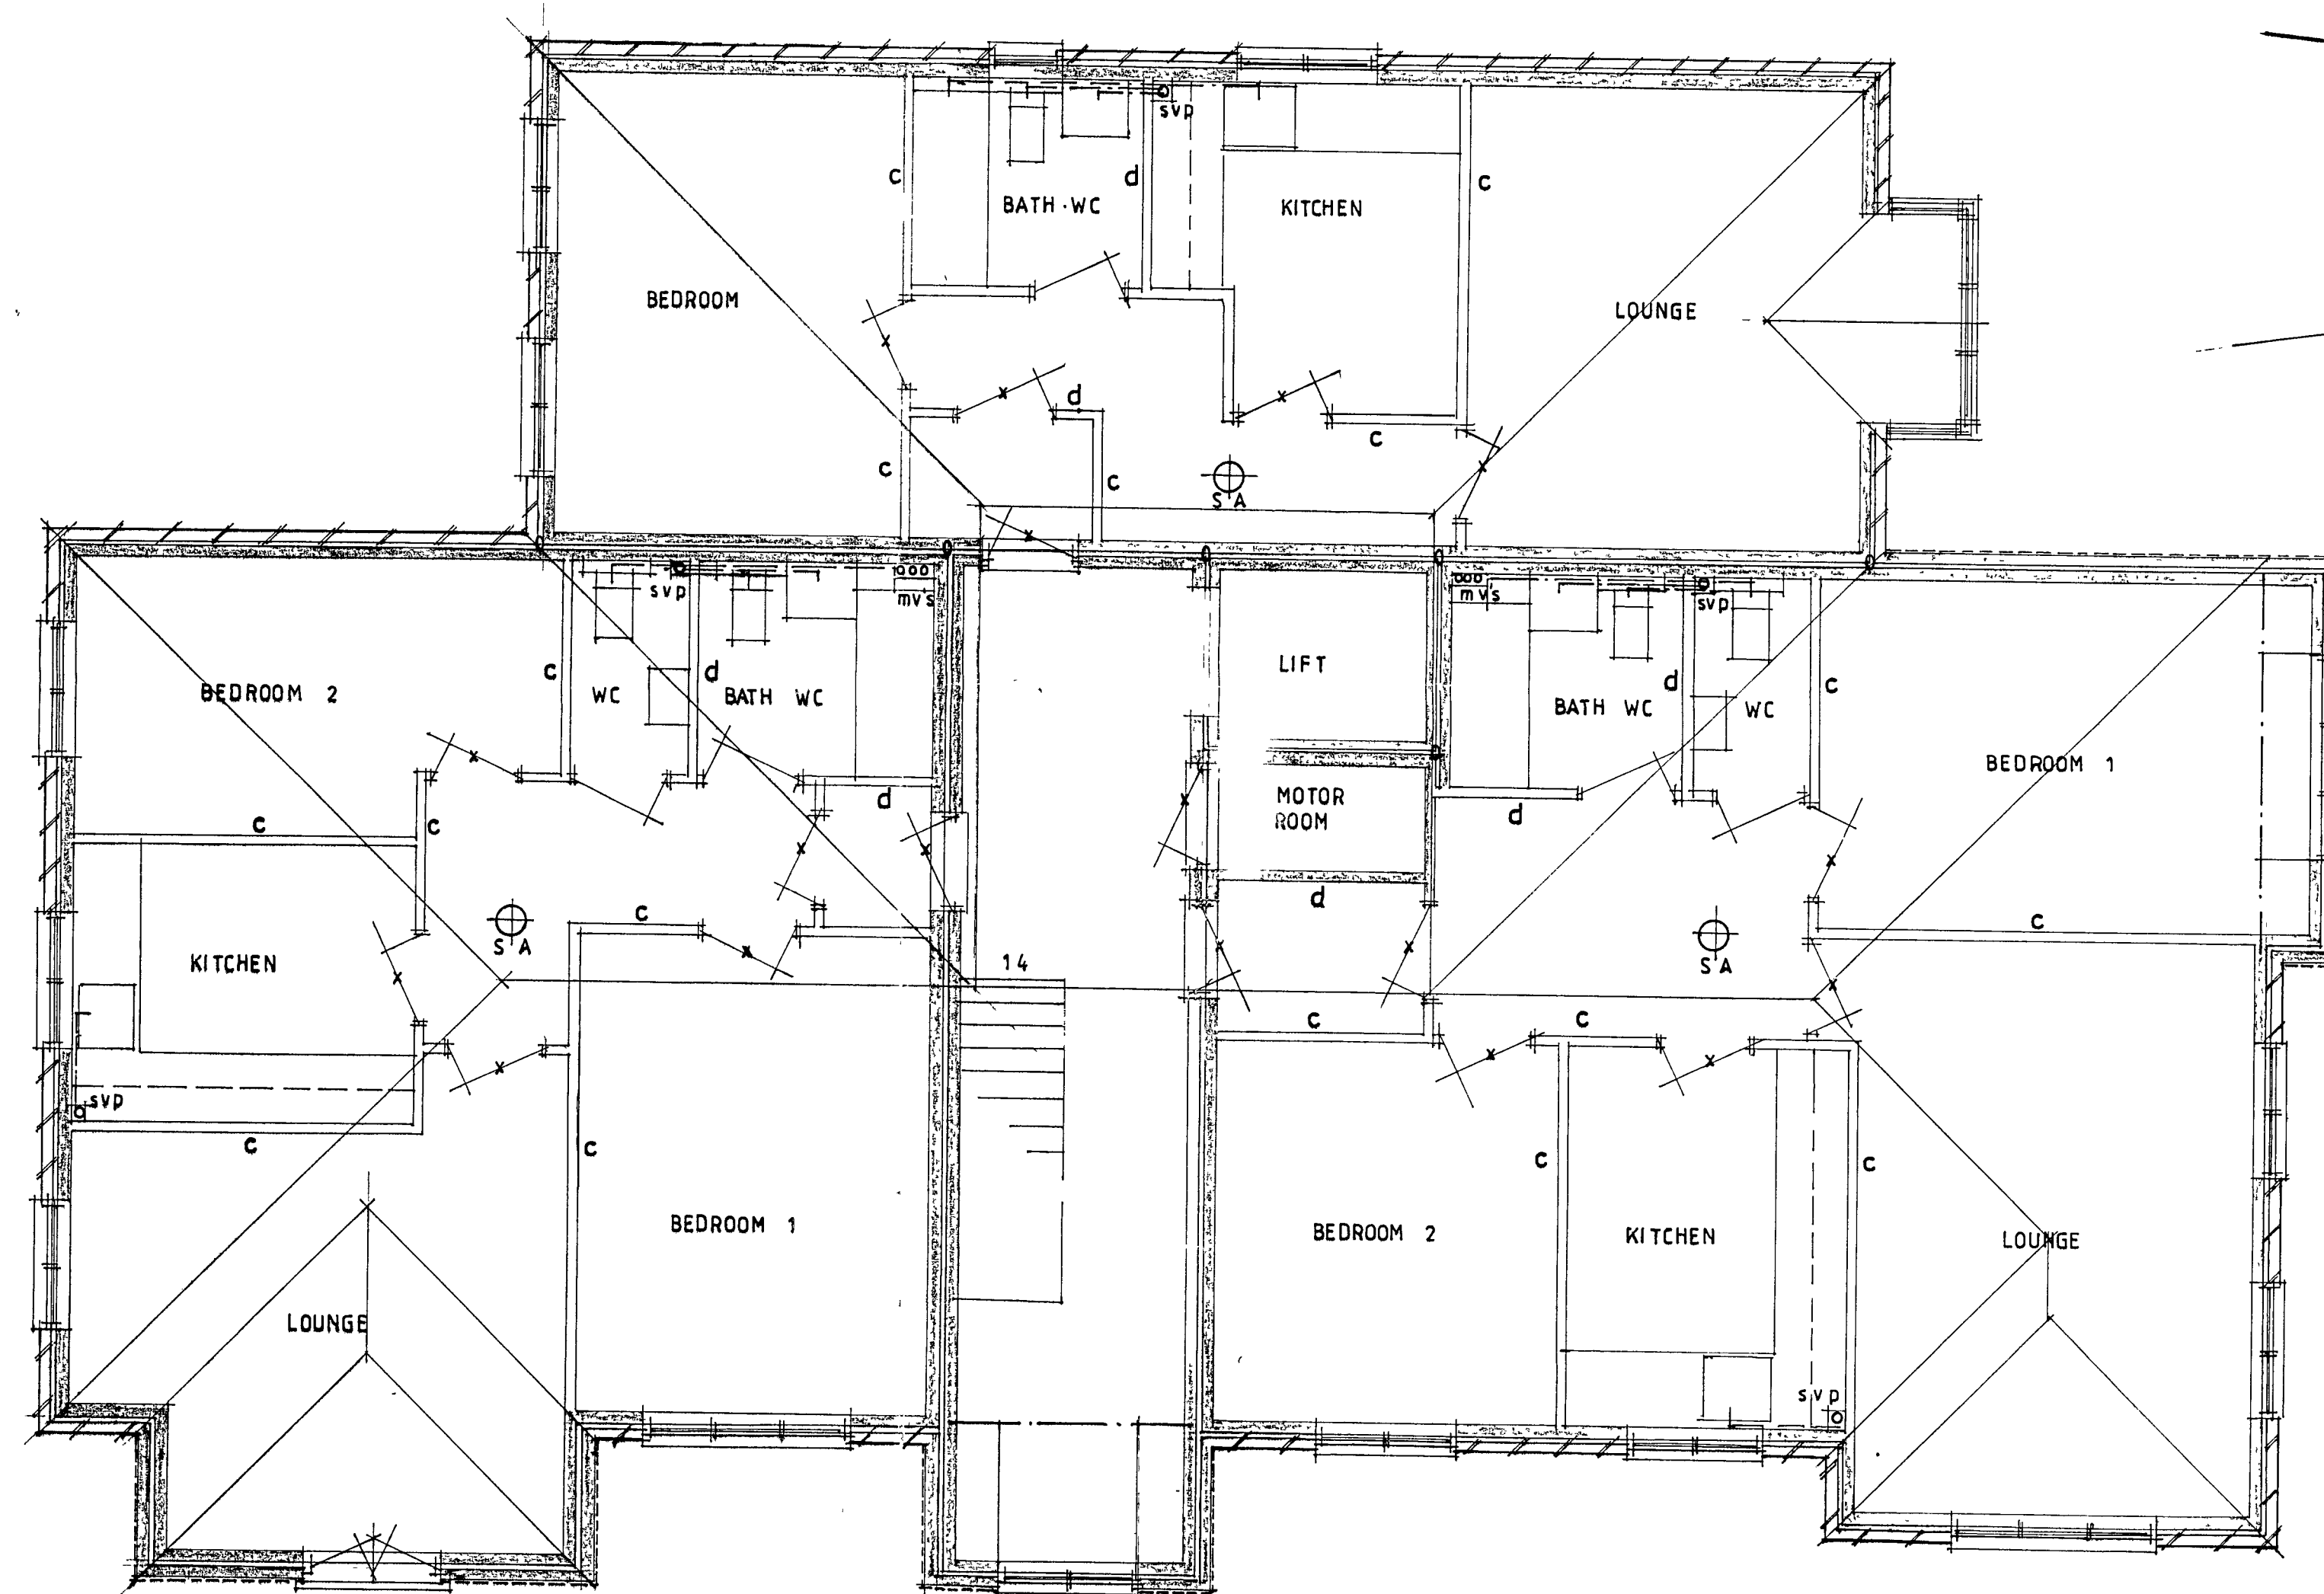

PRINCESS AVENUE

SELSEY AVENUE

PRINCESS AVENUE

ALDWICK ROAD

ARUN DISTRICT COUNCIL				
No.	AW	202	06	
RECEIVED				
8 9 06				

proposed flats
Princess Avenue
ALDWICK
for
B5 Limited

second floor plan
block plan & site layout

PLAN NO 606/3
SCALES 1:50 1:100 1:500
DATE 08/06

DAVID J BROOKWELL
99 WESTMINSTER DRIVE
ALDWICK BOGNOR REGIS
tel no 01243 264928