NOTES:
1. **Do not scale this drawing except for Planning purposes.**
2. **Use figured dimensions only,**
3. **All dimensions must be checked on site by the contractor prior to commencement of work.**
4. **All construction details are indicative and are to be checked and confirmed on site and any divergence's are to be agreed with the Contract Administrator.**

TPO / AW / 213/10

Trees 1. 2. 3. are Montery Cypress

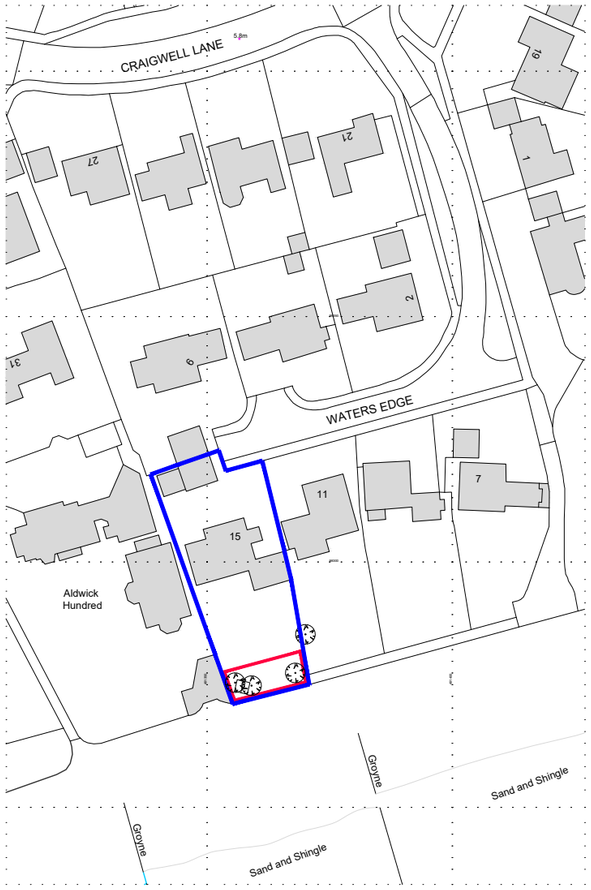

Ordnance Survey, (c) Crown Copyright 2017. All rights reserved. Licence number 100022432

SITE LOCATION PLAN
Scale 1:1250

0m 10m 20m 30m 40m 50m
Scale 1:1250

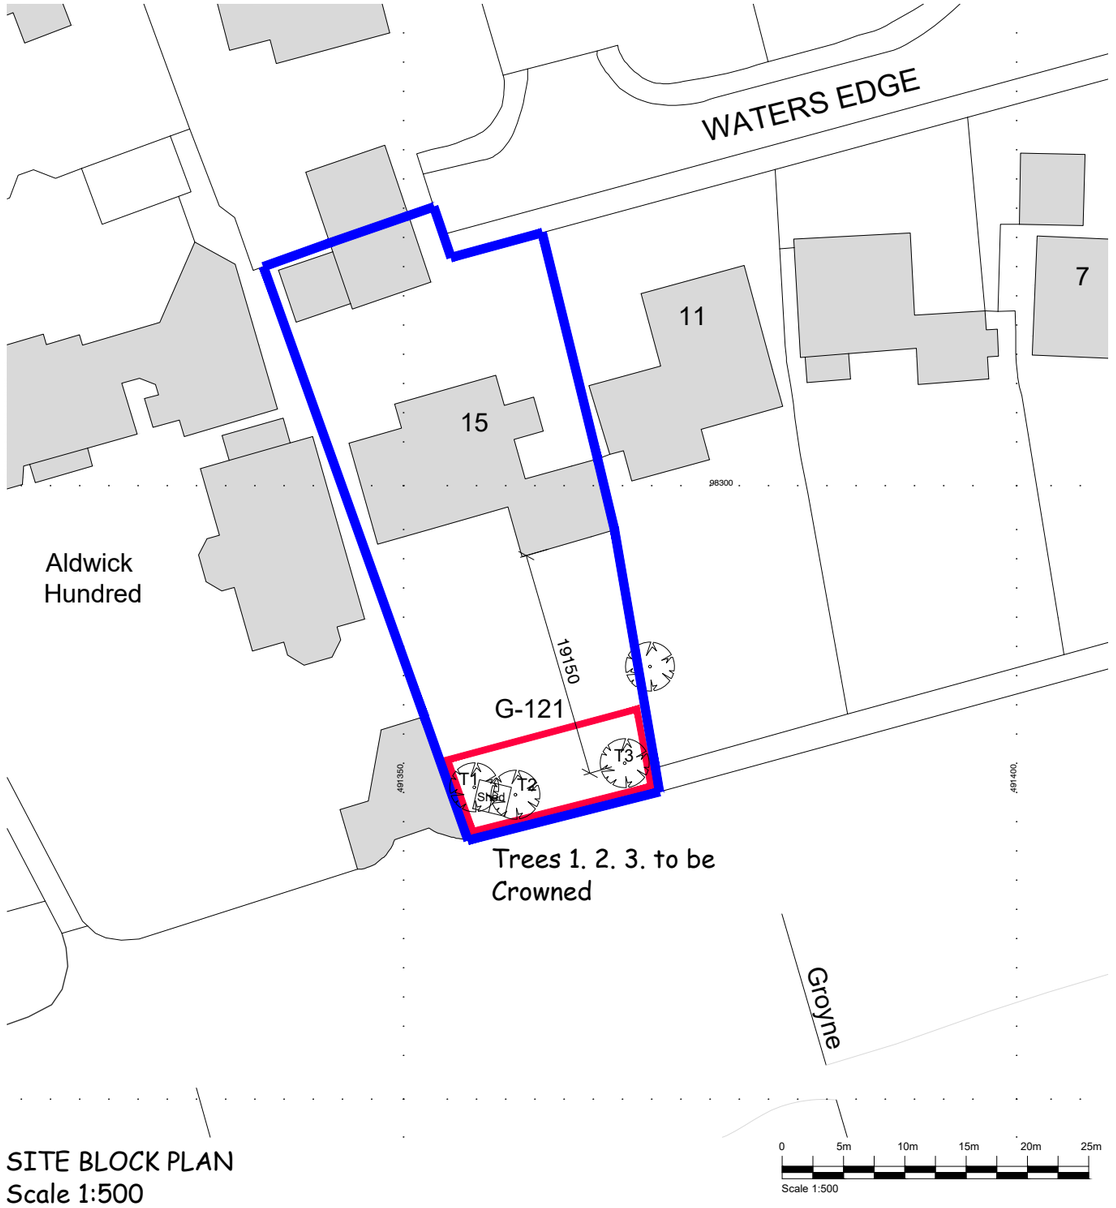

SITE BLOCK PLAN
Scale 1:500

0 5m 10m 15m 20m 25m
Scale 1:500

ACB ARCHITECTURAL SERVICES
23 ELCOMBE CLOSE BRACKLESHAM BAY
CHICHESTER WEST SUSSEX PO20 8QZ
☎07870487367 andy.bell@virgin.net

SITE LOCATION AND BLOCK PLANS			NORTH
Scale	1:500 - 1:1250 @A3	drawn by	ACB
Date	15/07/2026	checked	
Drawing Number	0153-01		

Crown Reduction to 3 Monterey Cypress

15 Waters Edge Aldwick. PO21 4AW