


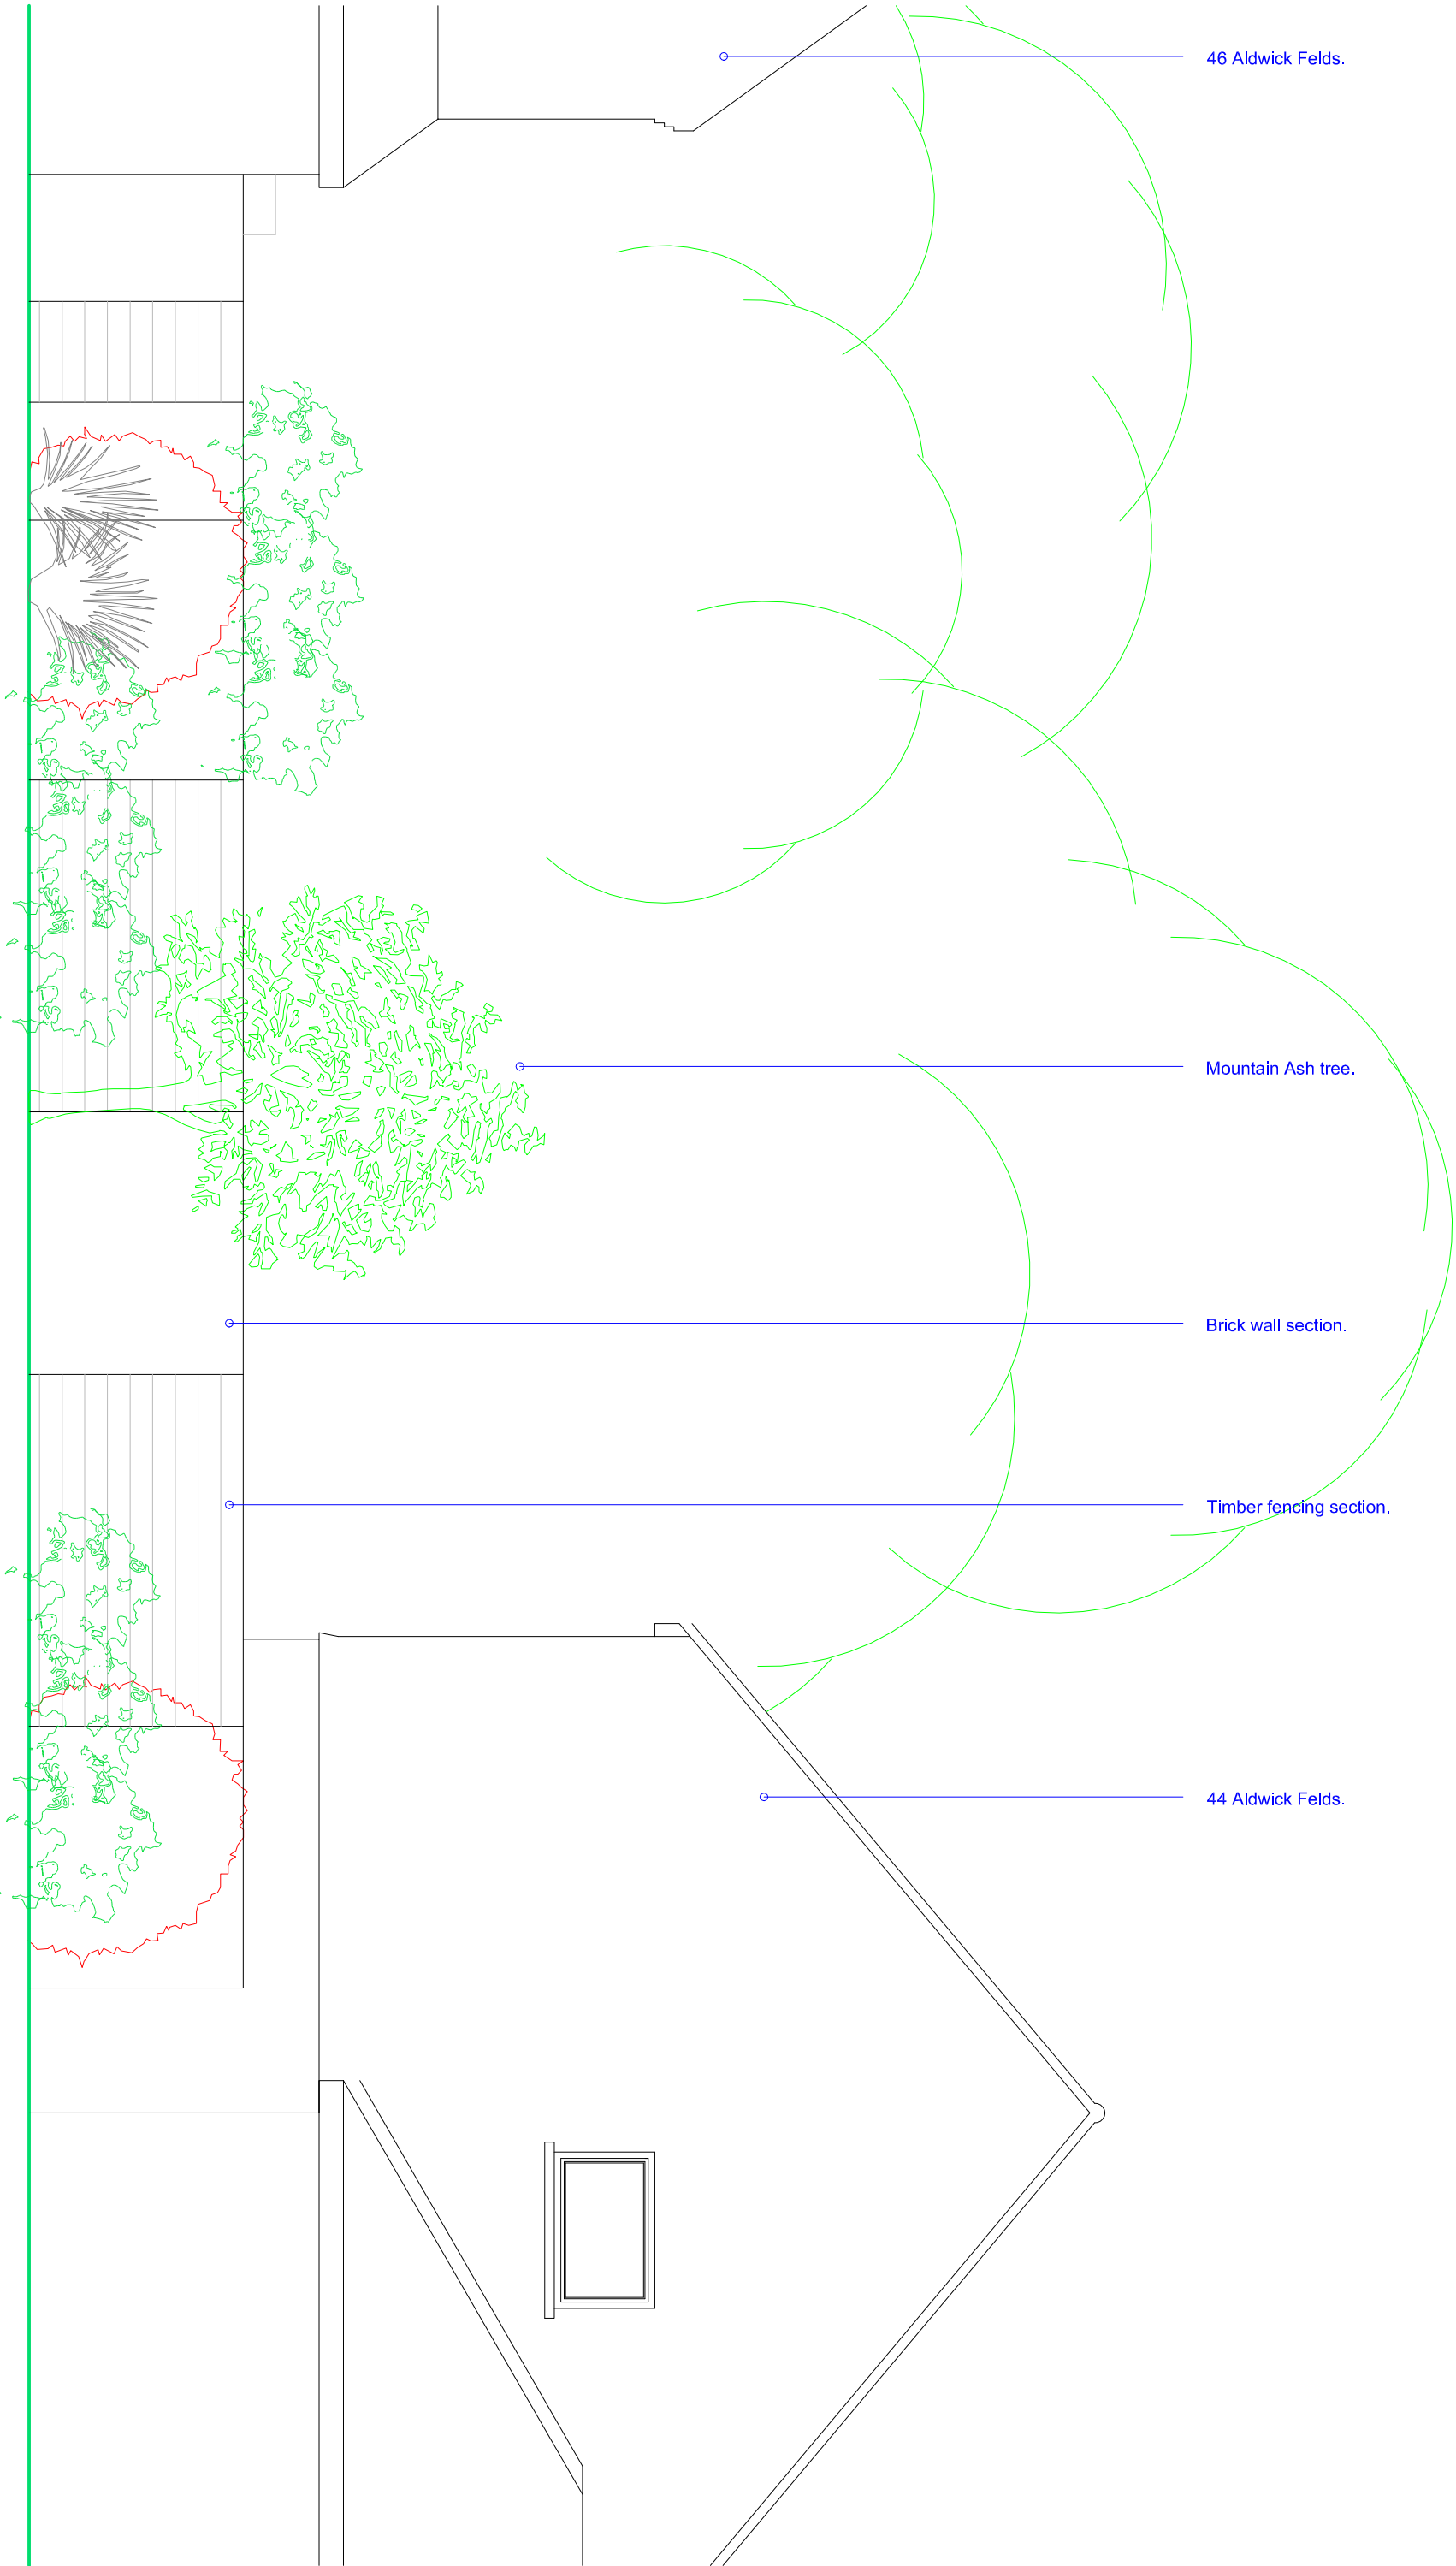

EXISTING STREET ELEVATION

**SUSSEX BUILDING CONSULTANCY LIMITED**

44 ALDWICK FIELDS, ALDWICK,  
BOGNOR REGIS, WEST SUSSEX.

SCALE - 1/50 REV - DATE - 07/08/2013

**LABC** partner

3 NORTHCOTE ROAD  
BOGNOR REGIS  
PO21 5LZ  
TEL/FAX - (01243) 861379