


PROPOSED STREET ELEVATION

SUSSEX BUILDING CONSULTANCY LIMITED

44 ALDWICK FIELDS, ALDWICK,
BOGNOR REGIS, WEST SUSSEX.

SCALE - 1/50 REV - DATE - 08/08/2013

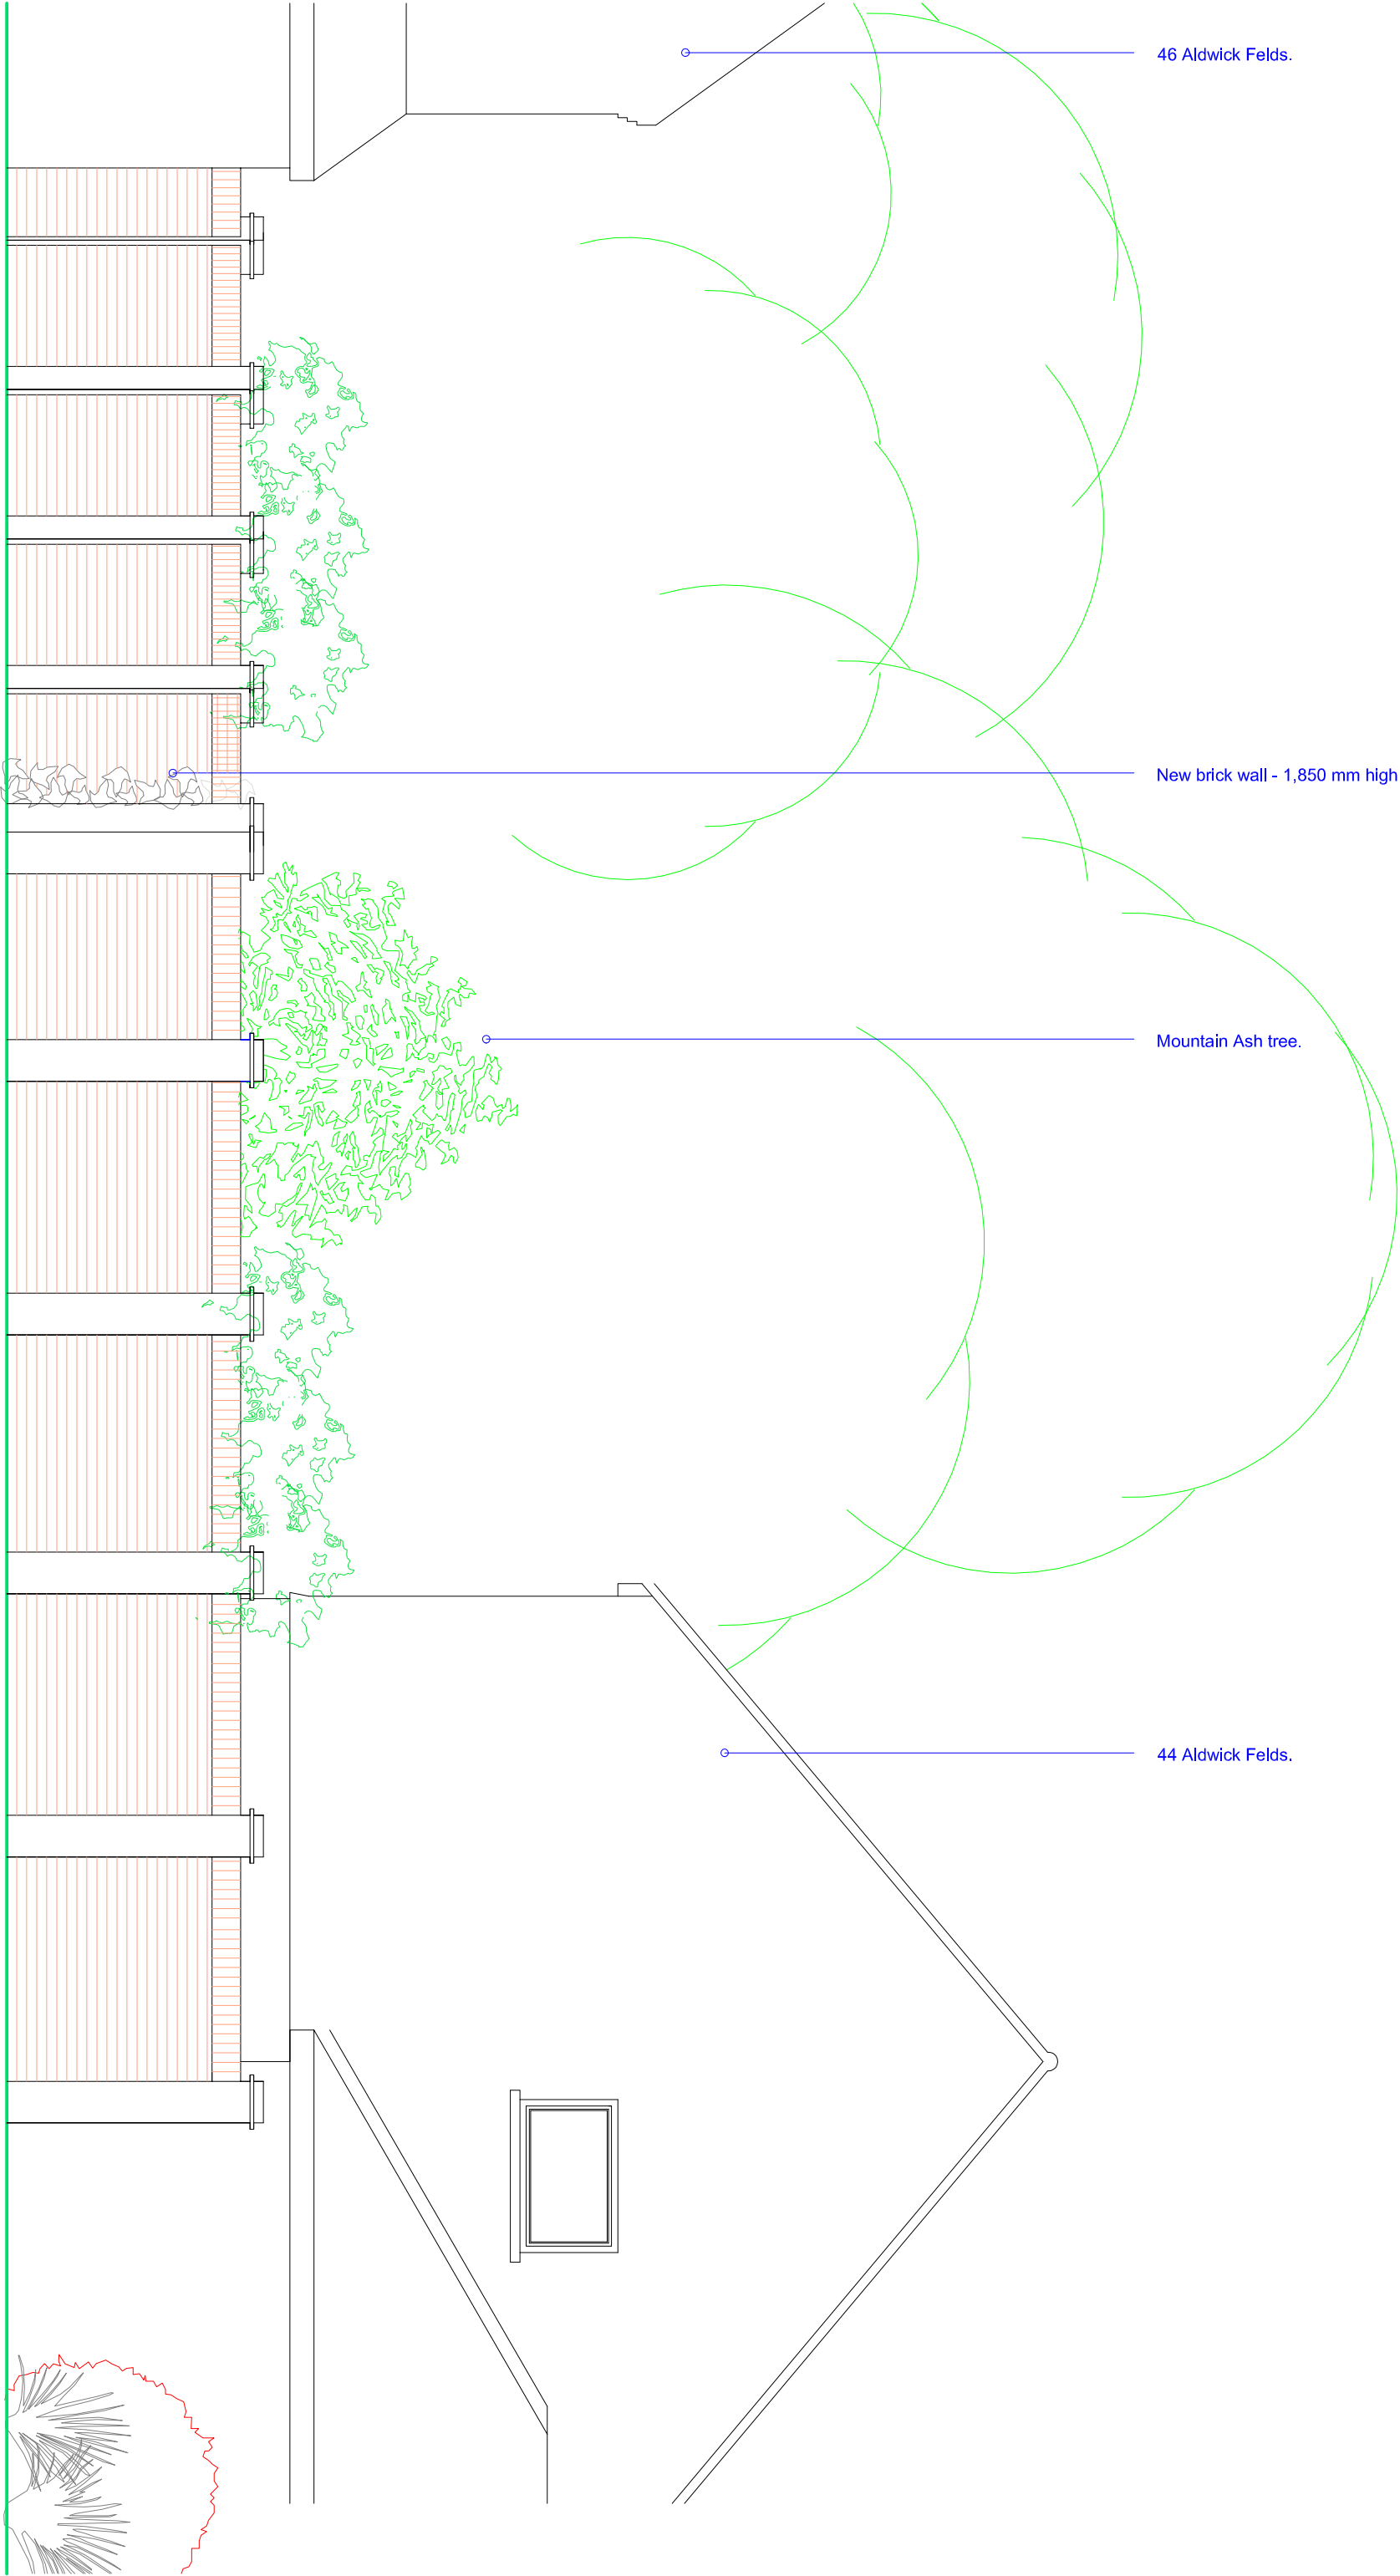

partner
LABC

3 NORTHCOTE ROAD
BOGNOR REGIS
PO21 5LZ
TEL/FAX - (01243) 861379