

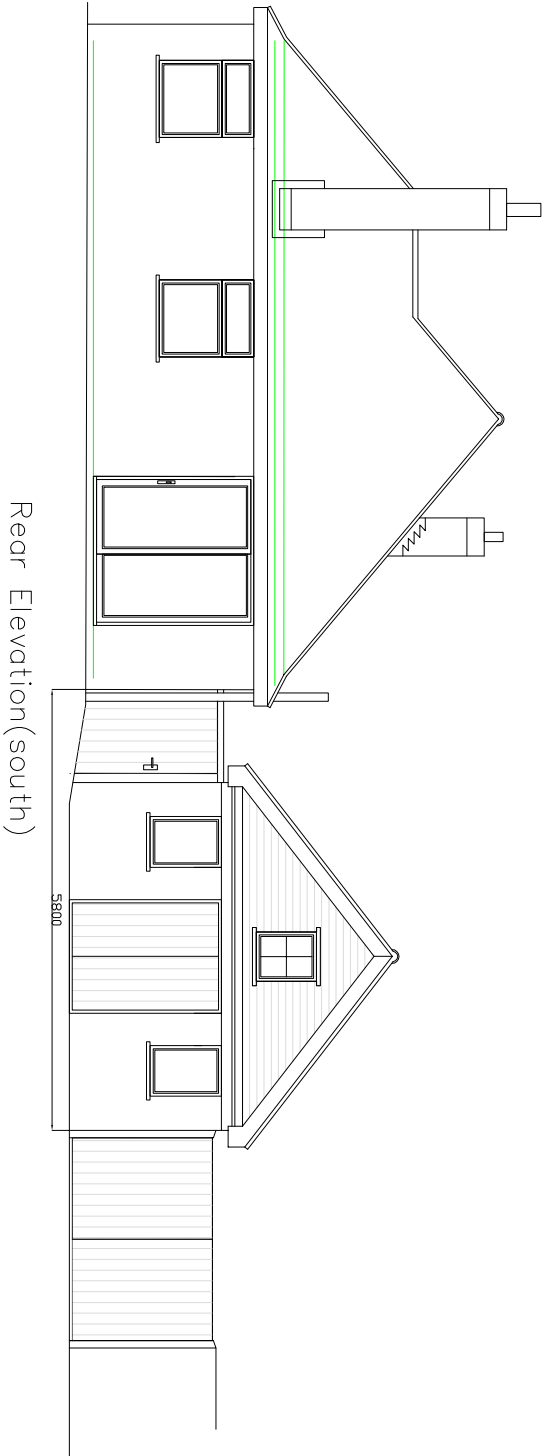


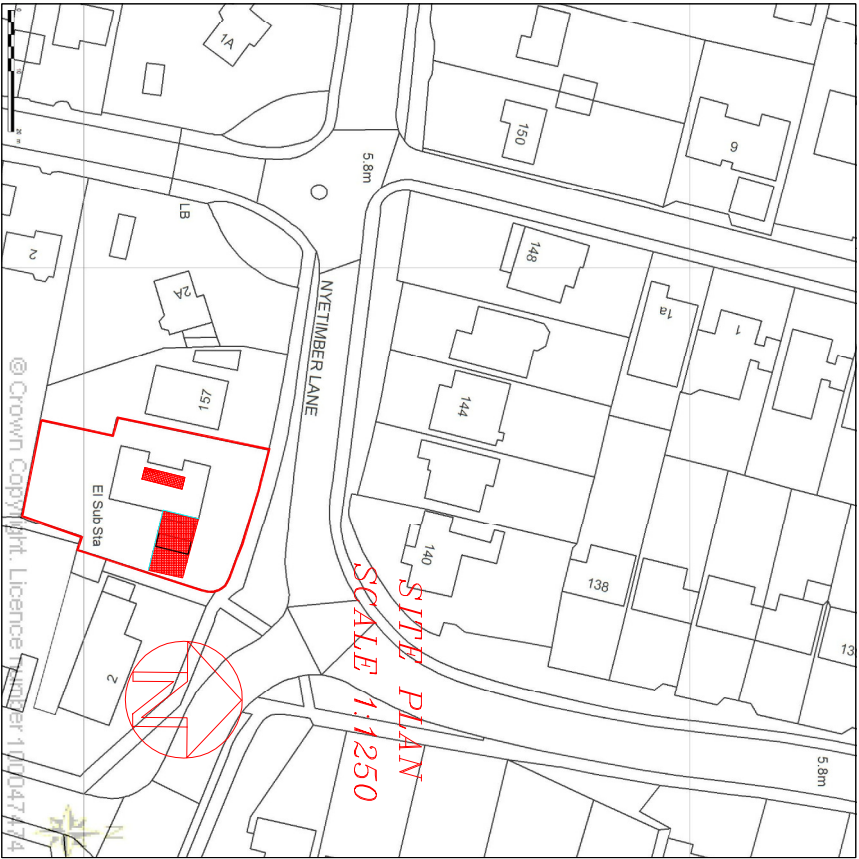

SCALE 1:100

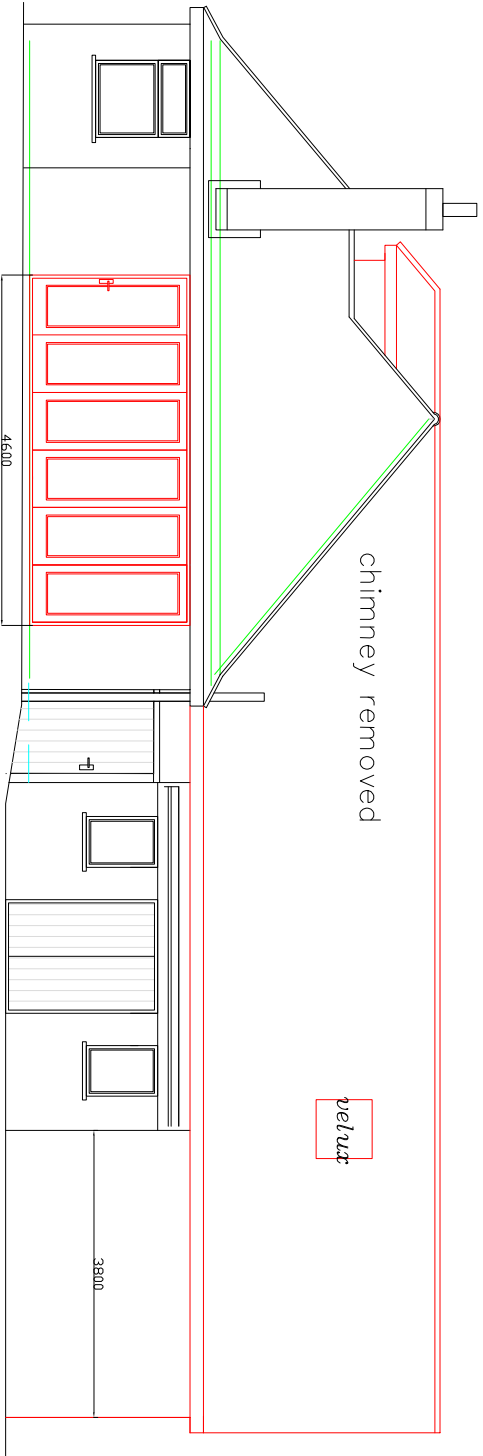

All new materials to match existing.

MR & MRS WHEELER
155 NYETIMBER LANE
BOGNOR
PO21 3HS

PLANNING APPLICATION
FOR GARAGE EXTENSION WITH
LOFT CONVERSION

SCALE 1:50/100/200/1250

DATE 15/7/14