




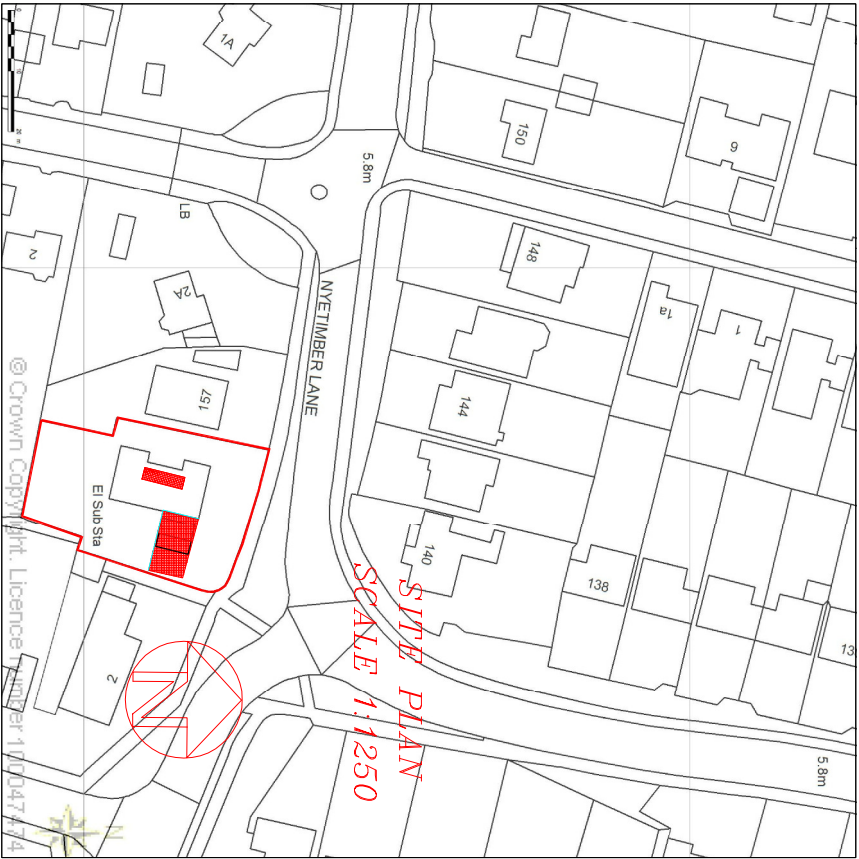

© Crown Copyright Licence number 100047474

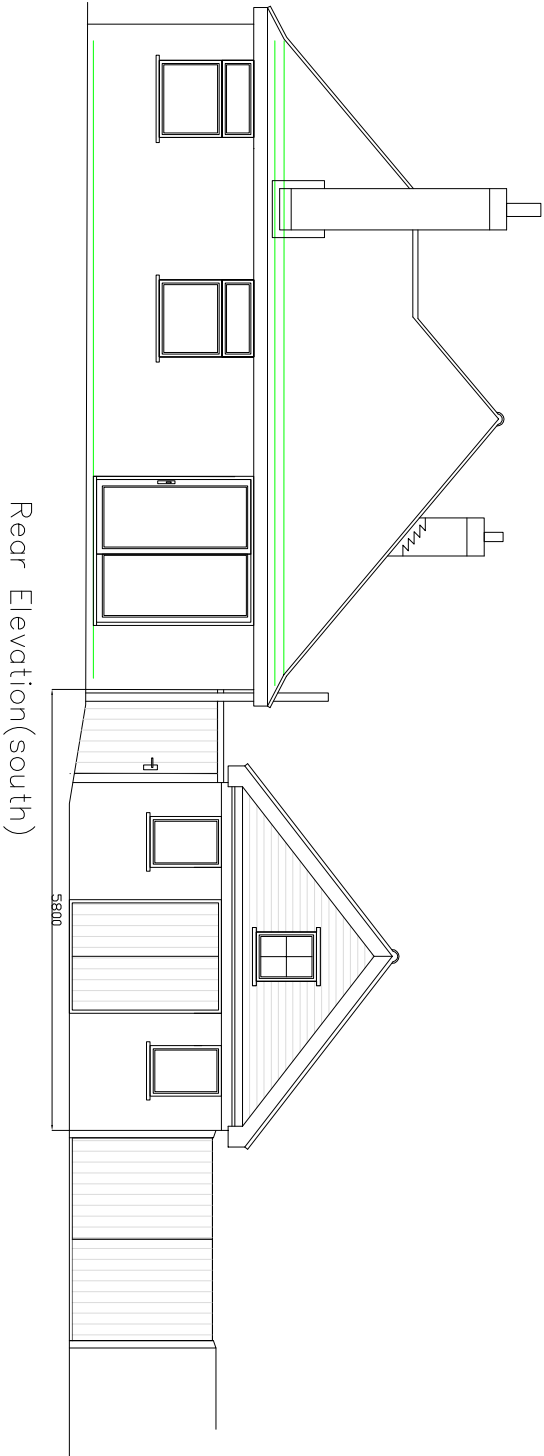

SCALE 1:100

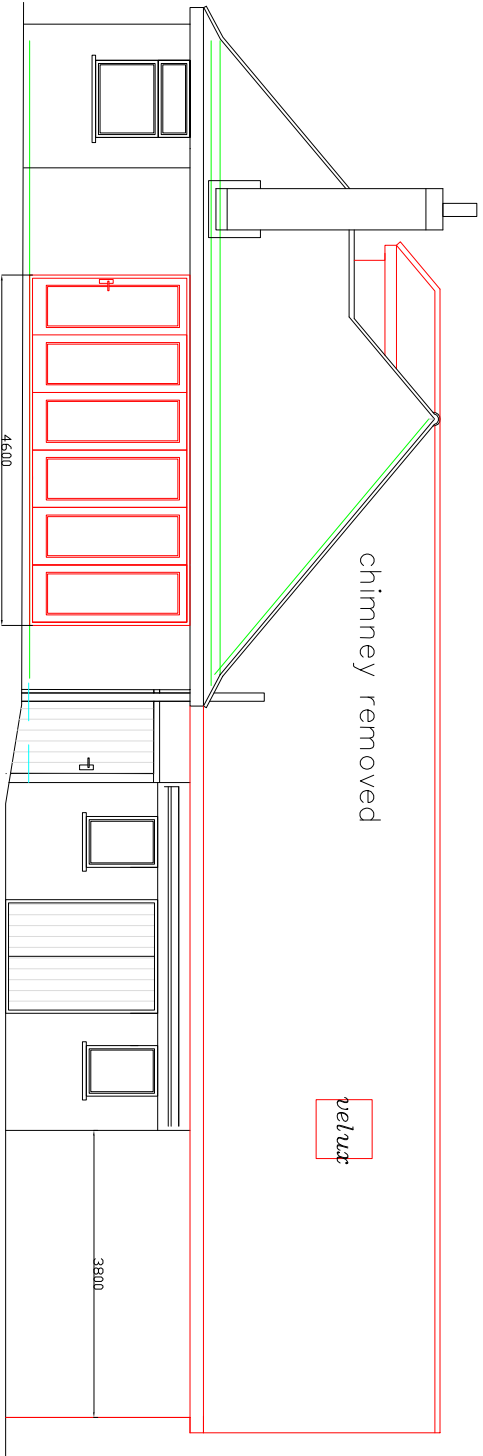

All new materials to match existing.

MR & MRS WHEELER
155 NYETIMBER LANE
BOGNOR
PO21 3HS

PLANNING APPLICATION
FOR GARAGE EXTENSION WITH
LOFT CONVERSION

SCALE 1:50 / 100 / 200 / 1250

DATE 15 / 7 / 14