


Proposed

Plan
1 : 50

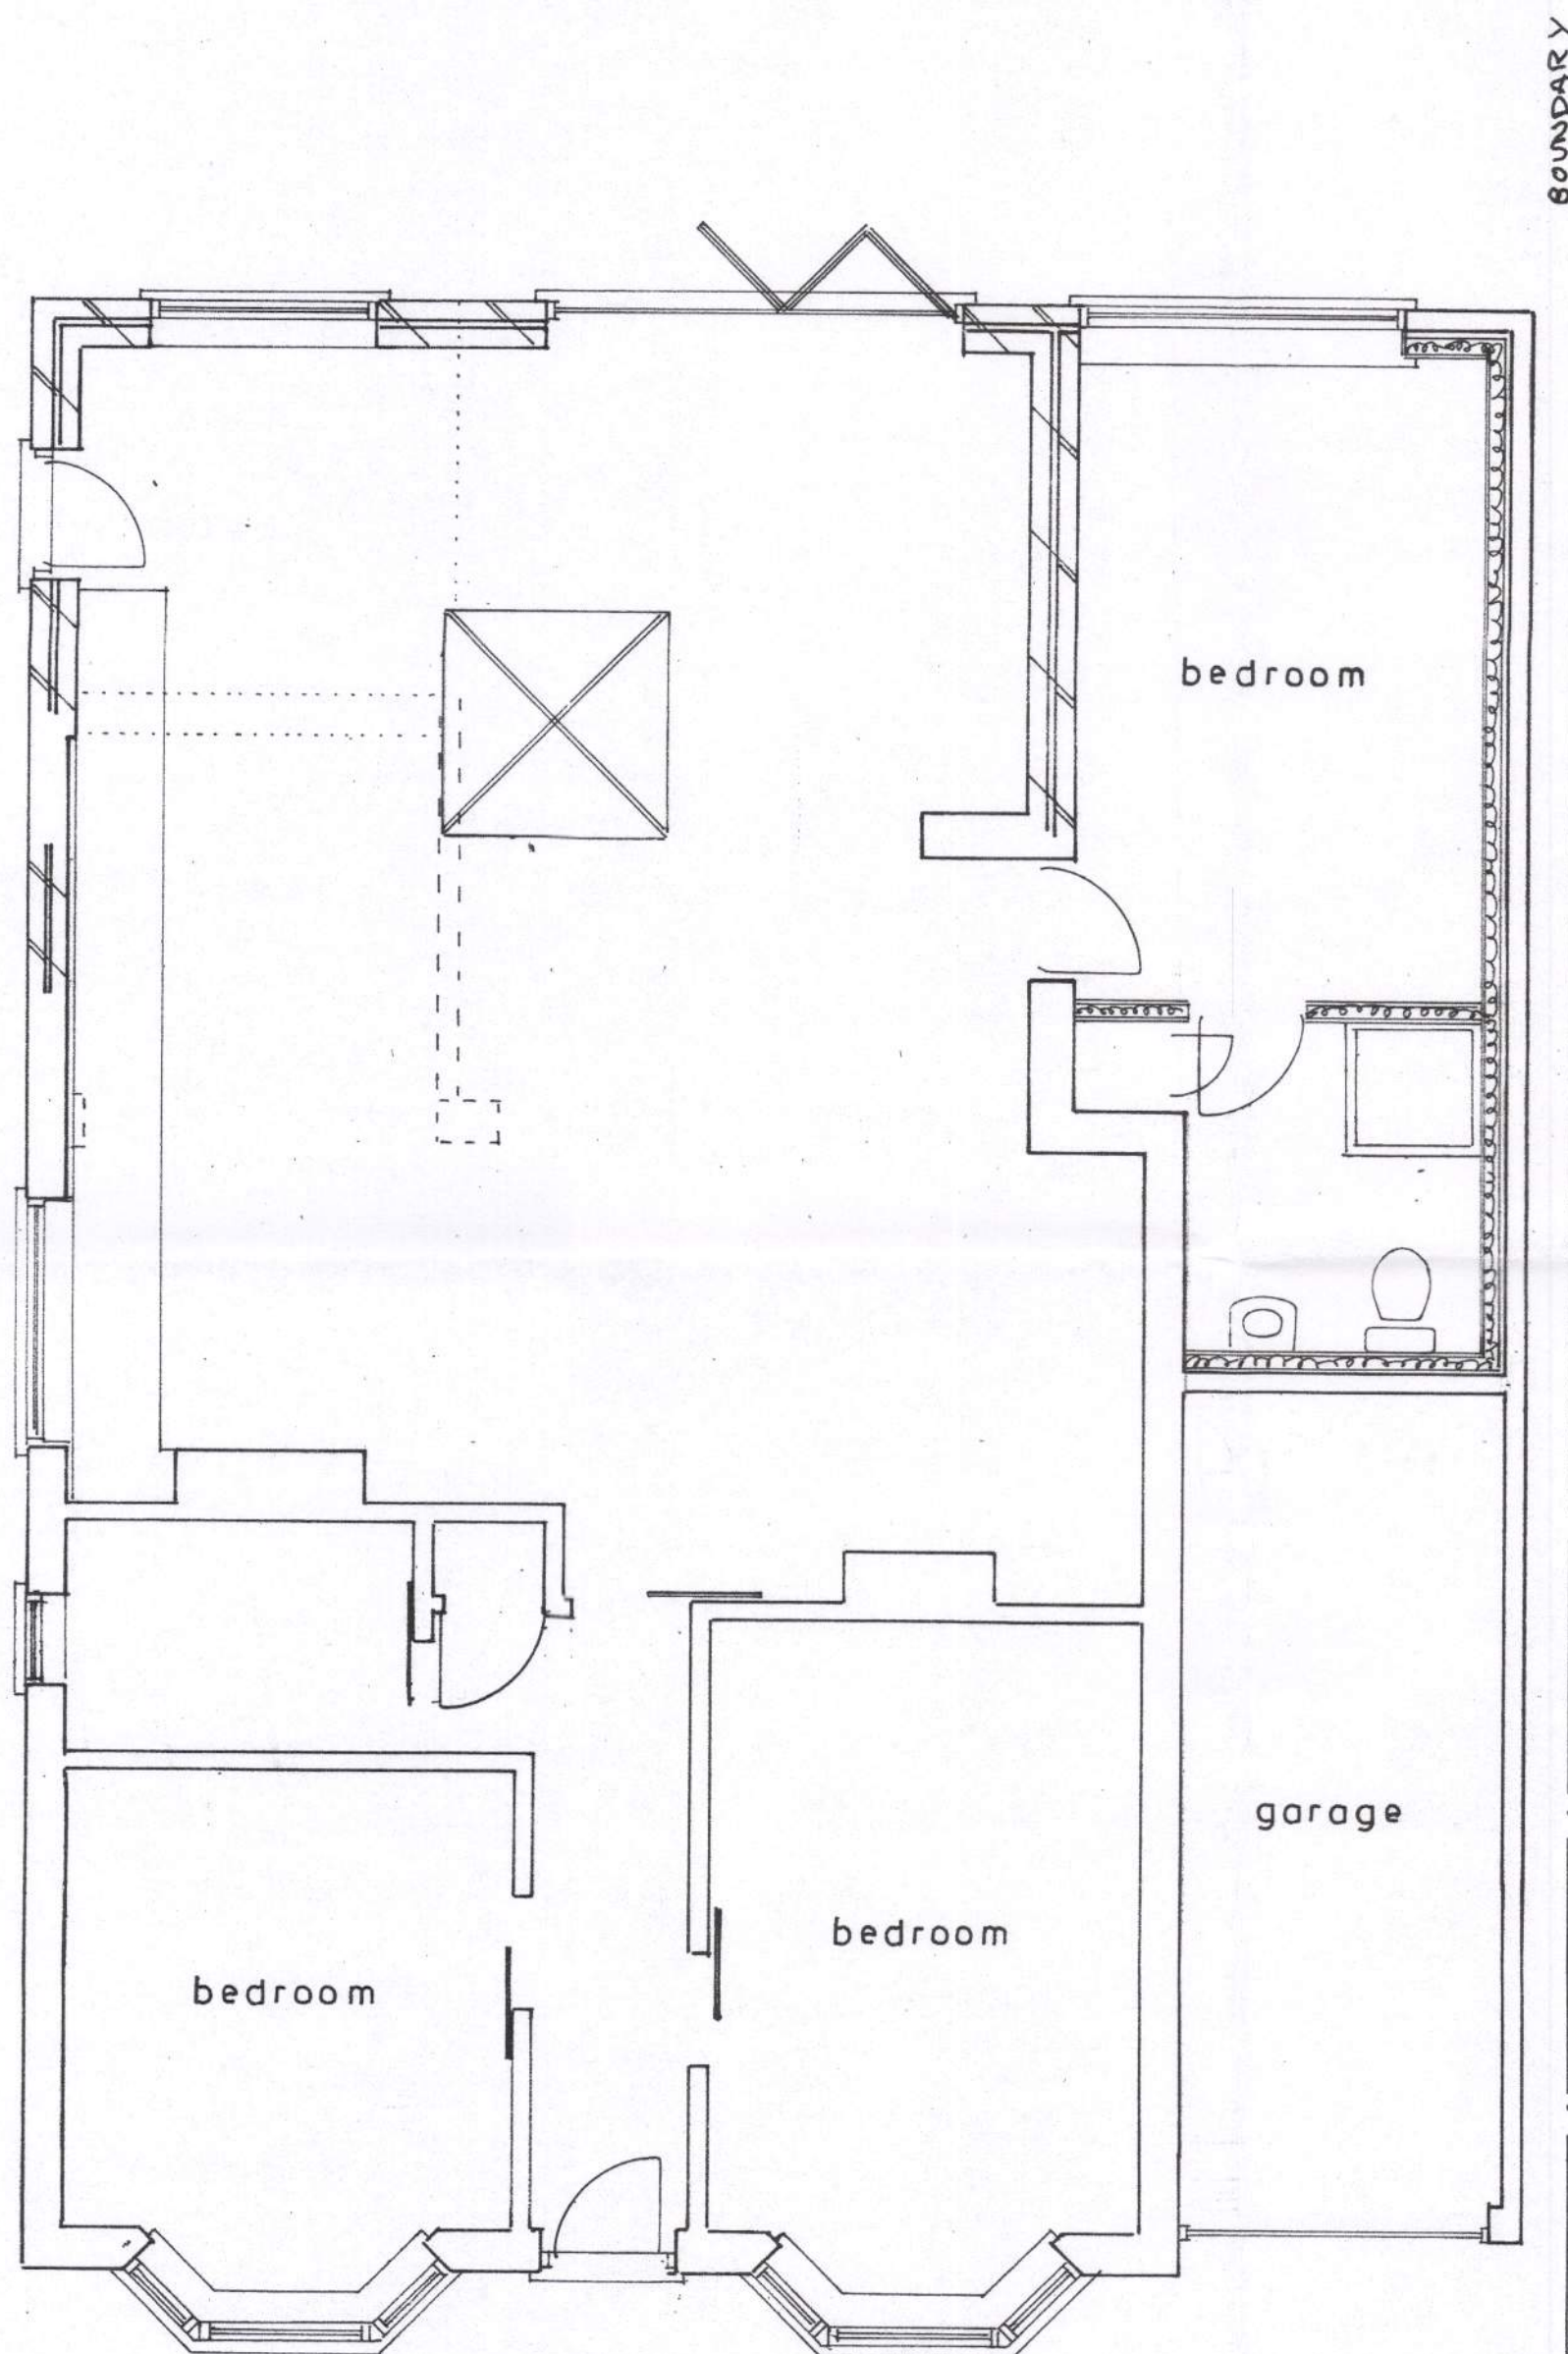


PROPOSED SINGLE STOREY EXTENSION AND REGULARISATION OF EXISTING BEDROOM
AT 51, CARLTON AVE., ROSE GREEN FOR MR. & MRS. R. TWINE.



location plan

1 : 1250

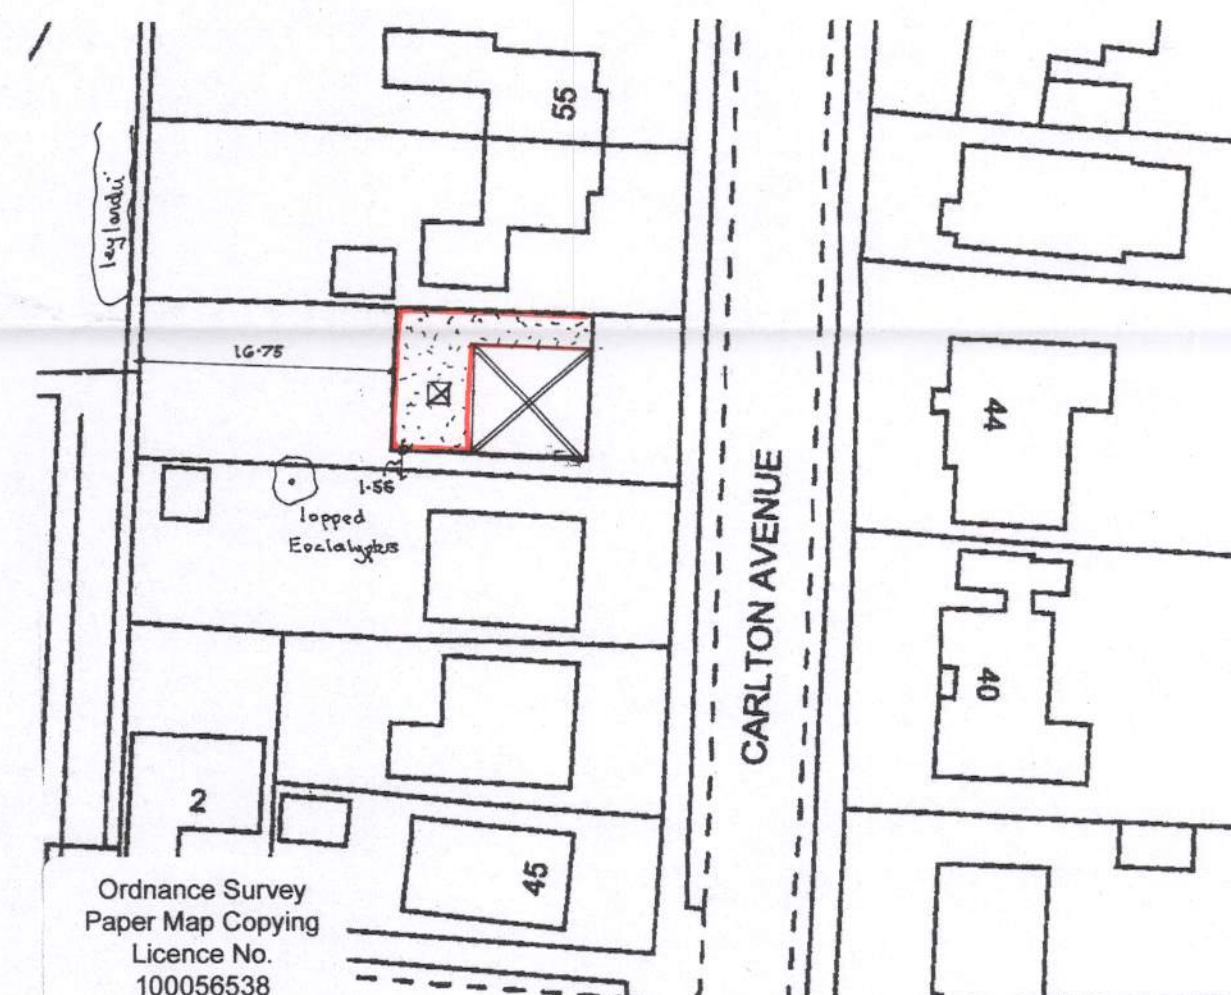

block plan

1 : 500

sheet 1 of 3

Bryan Butcher
Rainbow Cottage
Nyetimber Lane
Bognor Regis PO21 3JX
01243 266871
07973 233442
bryan.butcher@btinternet.com
www.bryanbutcher.com