



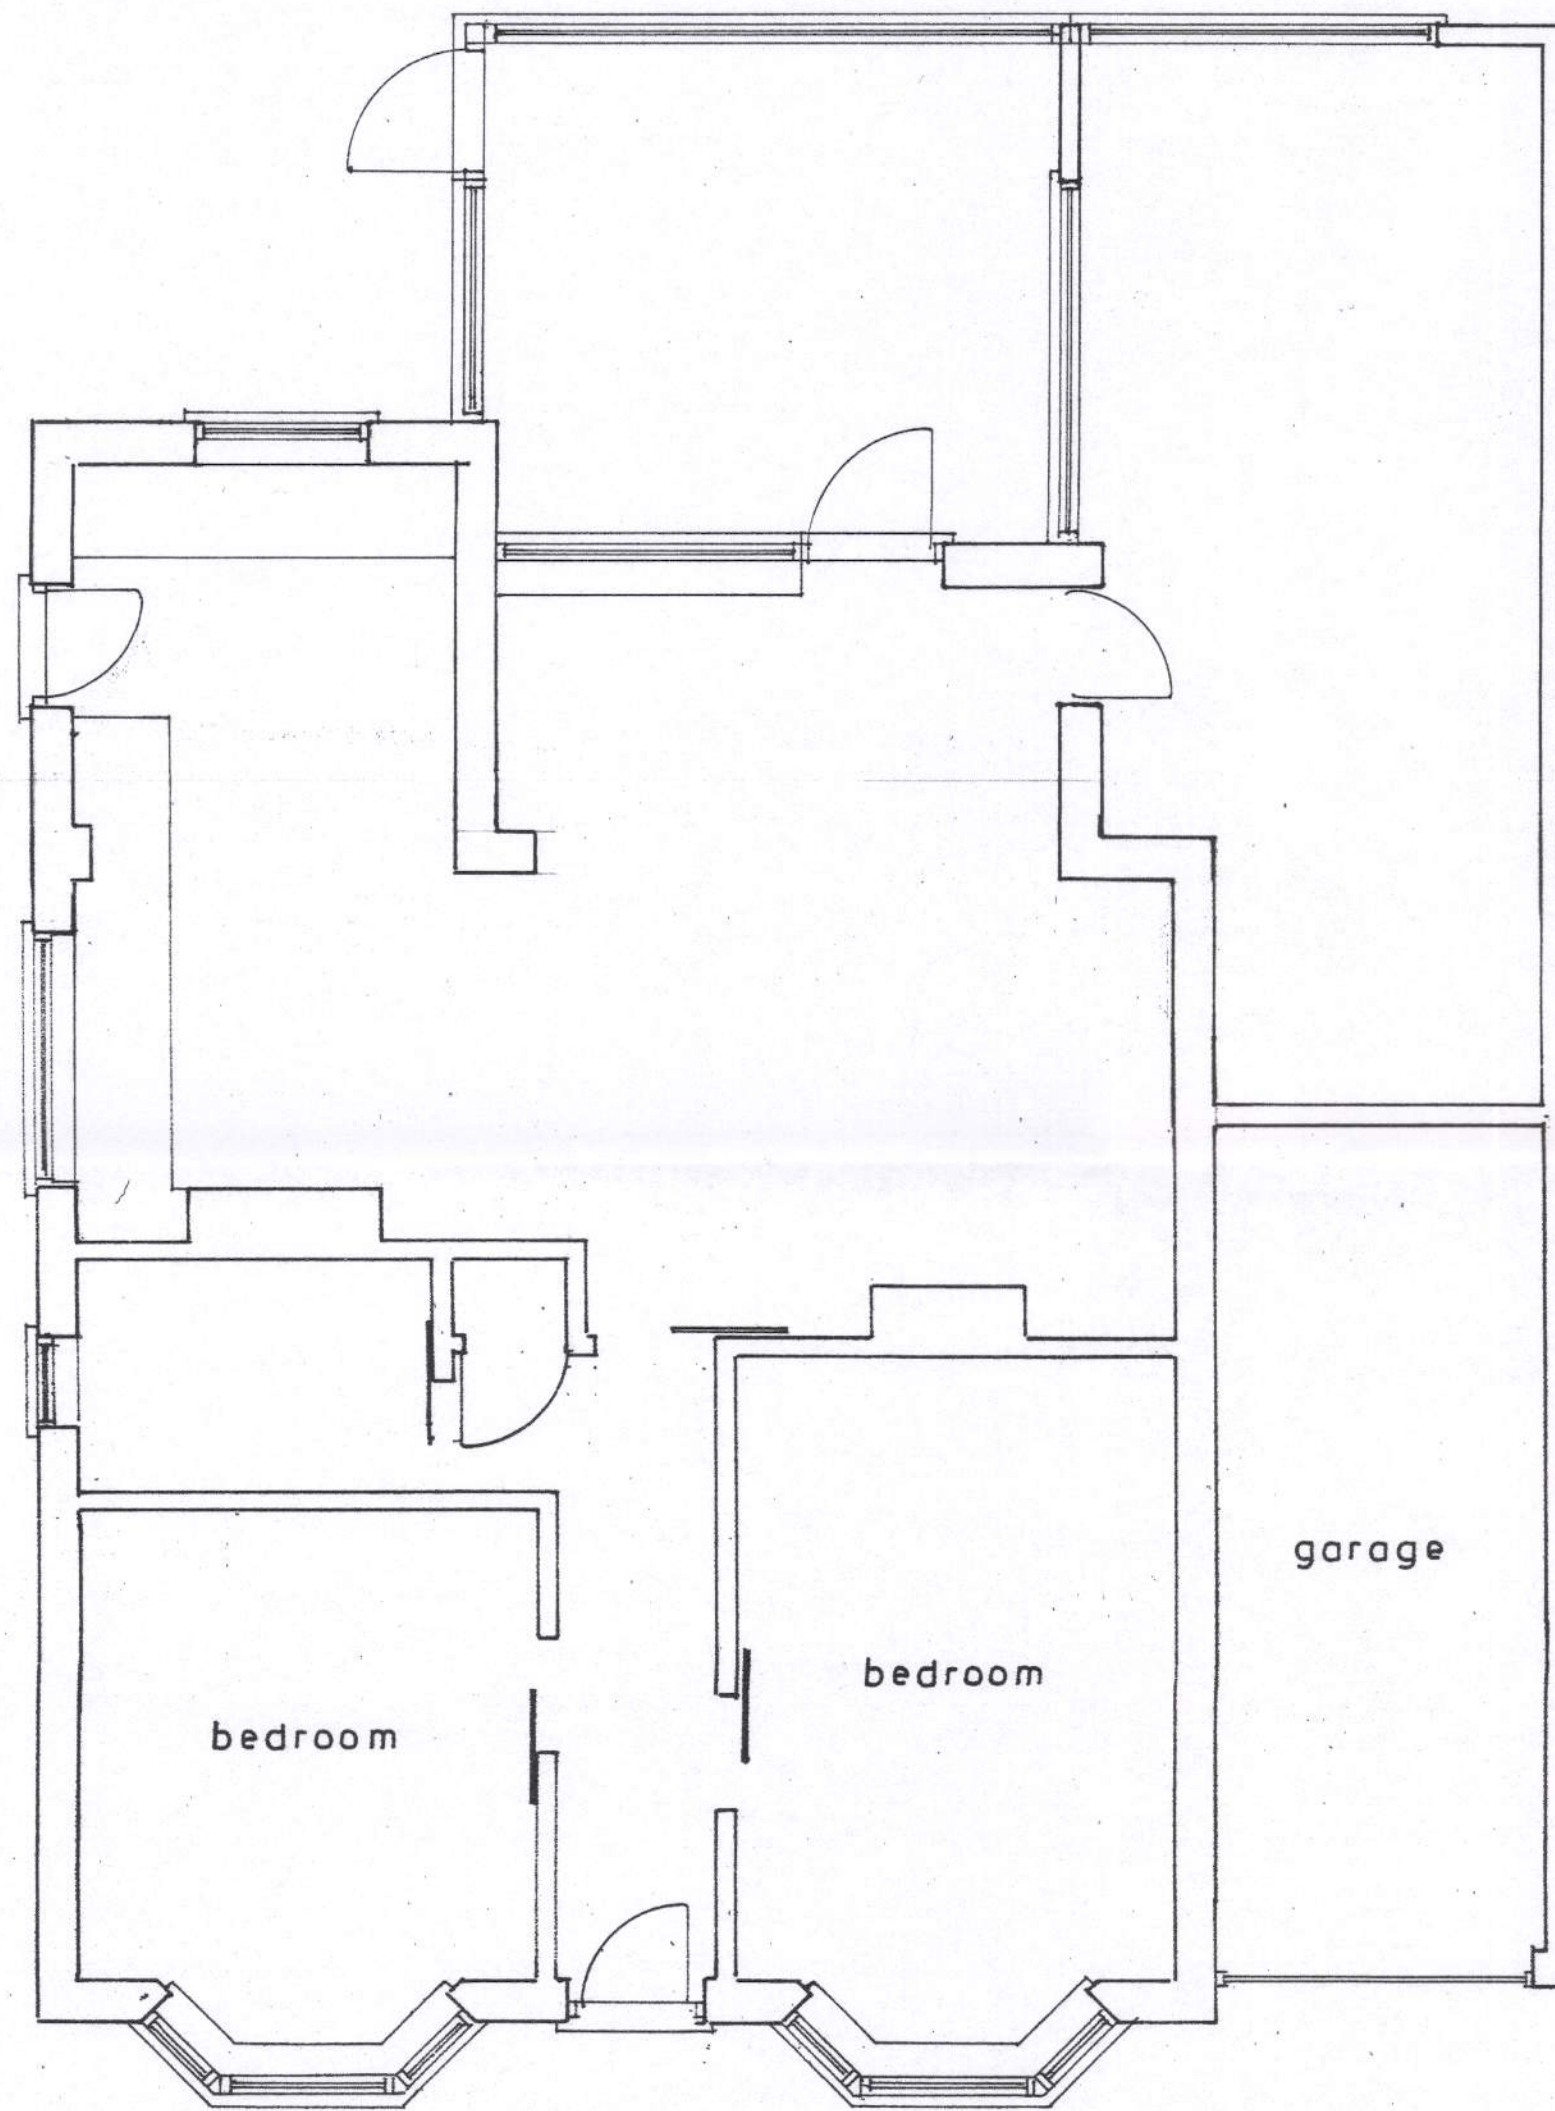

Plan
1 : 50

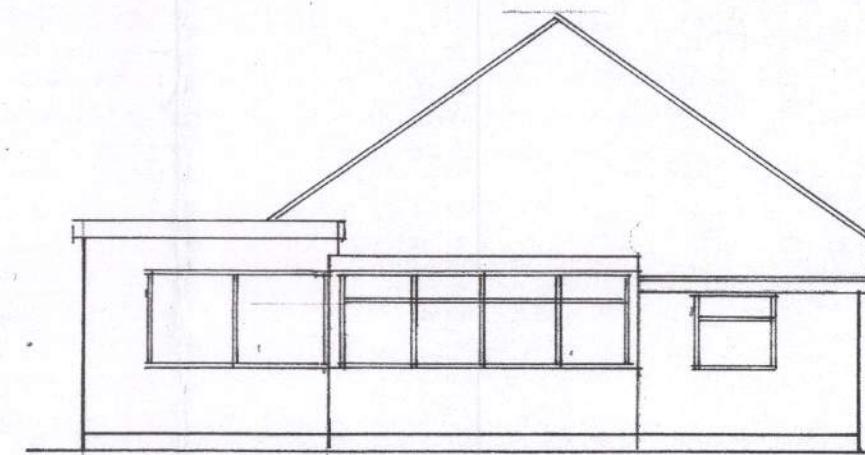


west
1 : 100




south




east

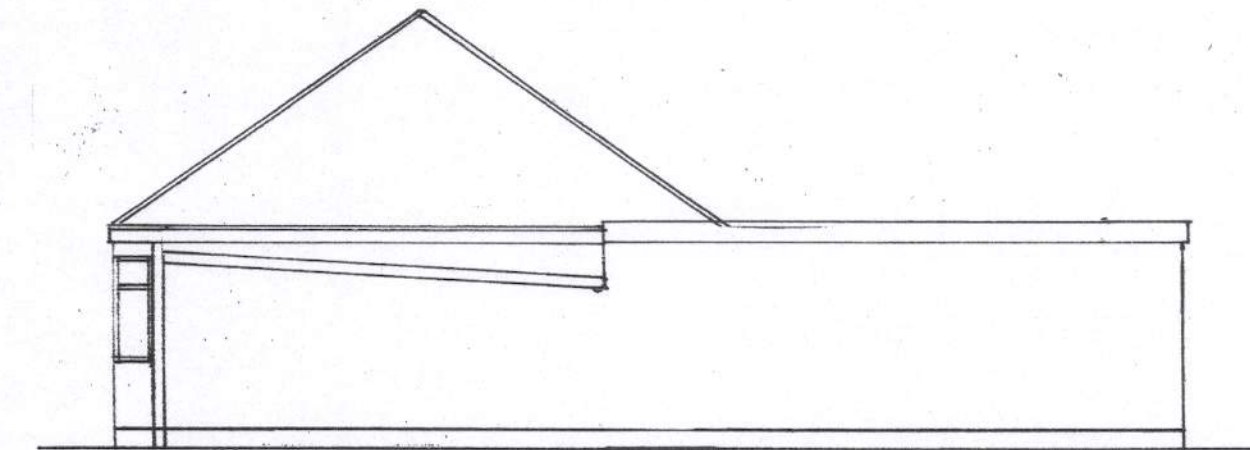

north

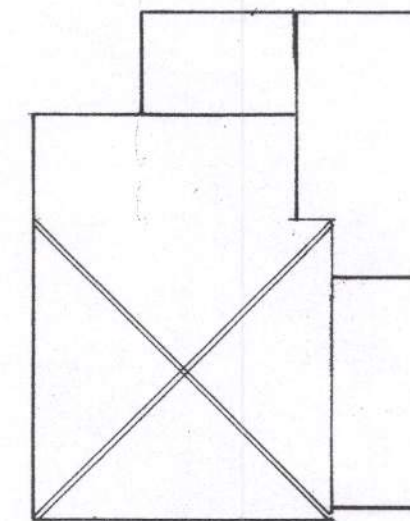

roof plan
1 : 200

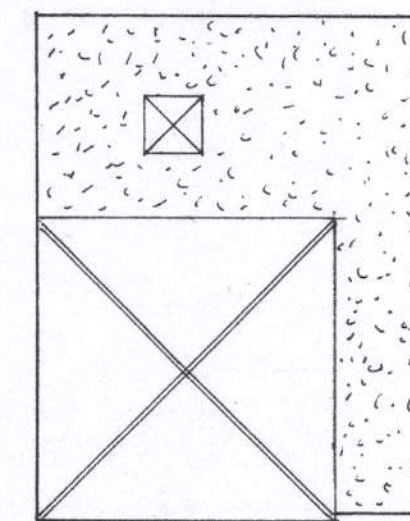

proposed roof plan

Existing

PROPOSED SINGLE STOREY EXTENSION AND REGULARISATION OF EXISTING BEDROOM
AT 51, CARLTON AVE., ROSE GREEN FOR MR. & MRS. R. TWINE.

sheet 3 of 3

Bryan Butcher
Rainbow Cottage
Nyetimber Lane
Bognor Regis PO21 3JX
01243 266871
07973 233442
bryan.butcher@btinternet.com
www.bryanbutcher.com