
ARUN DISTRICT COUNCIL
No. AW 206 06
RECEIVED 24.8.06

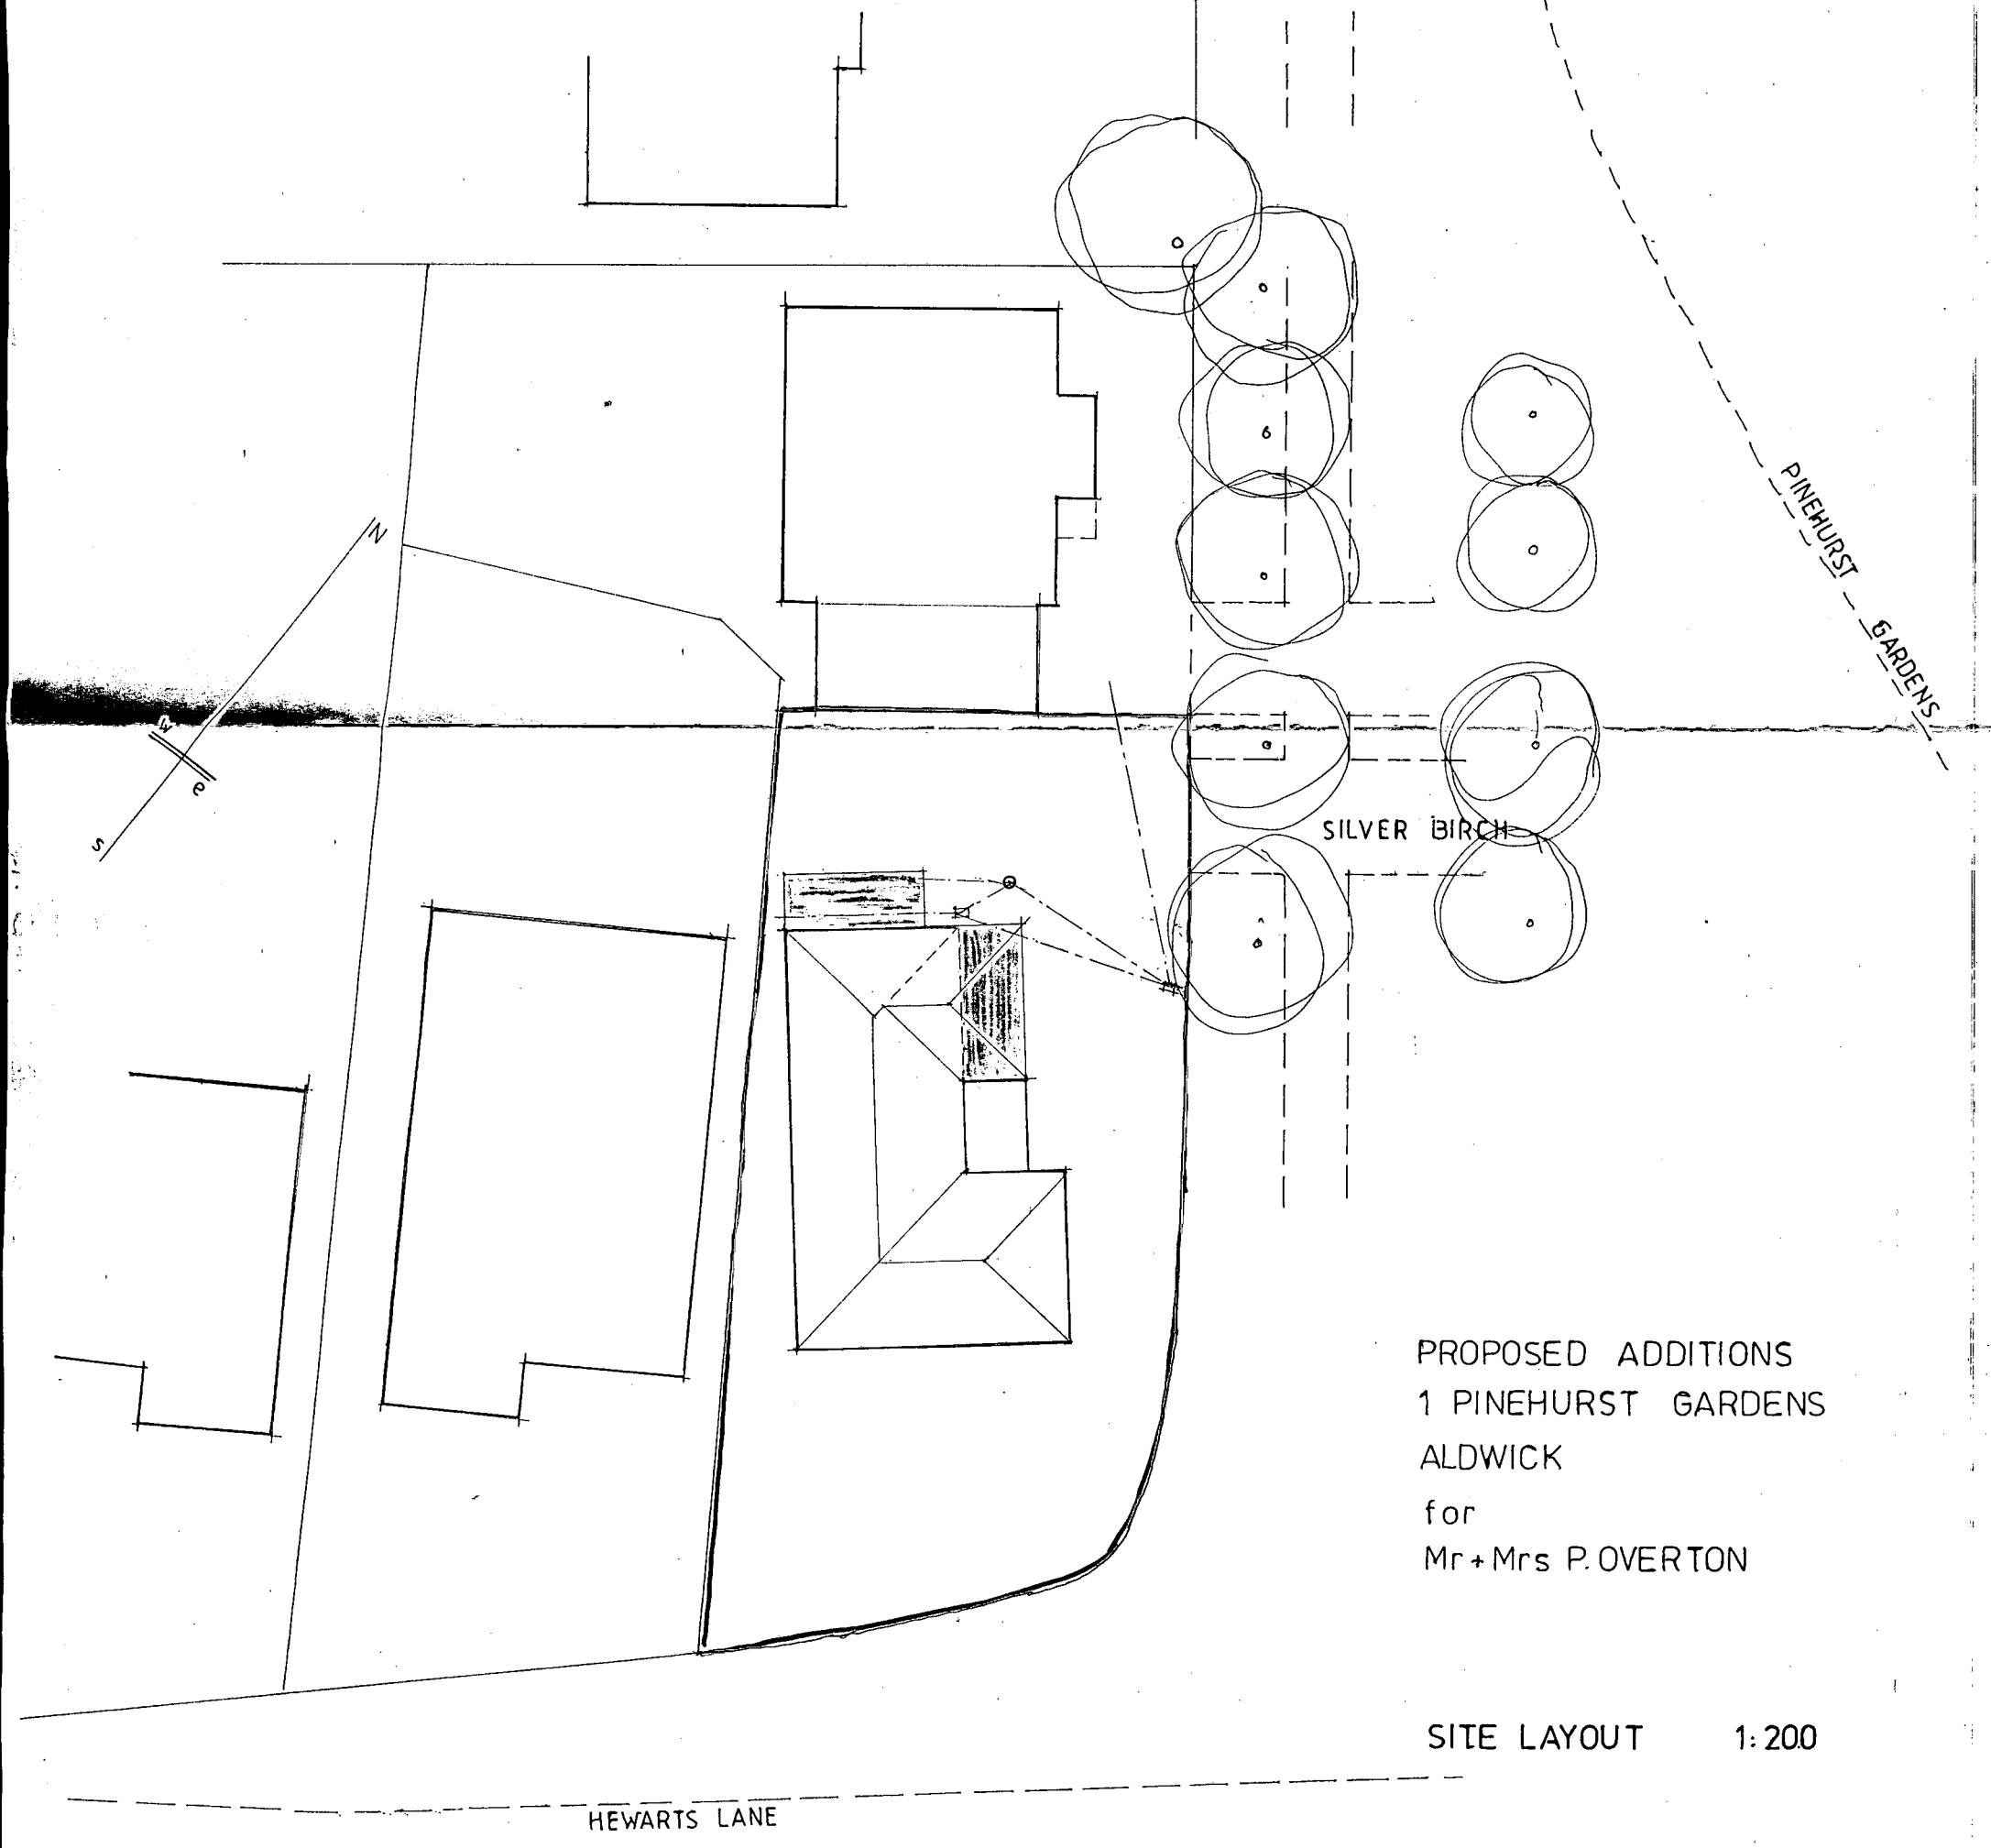

PROPOSED ADDITIONS
1 PINEHURST GARDENS
ALDWICK
for
Mr + Mrs P. OVERTON

SITE LAYOUT 1:200