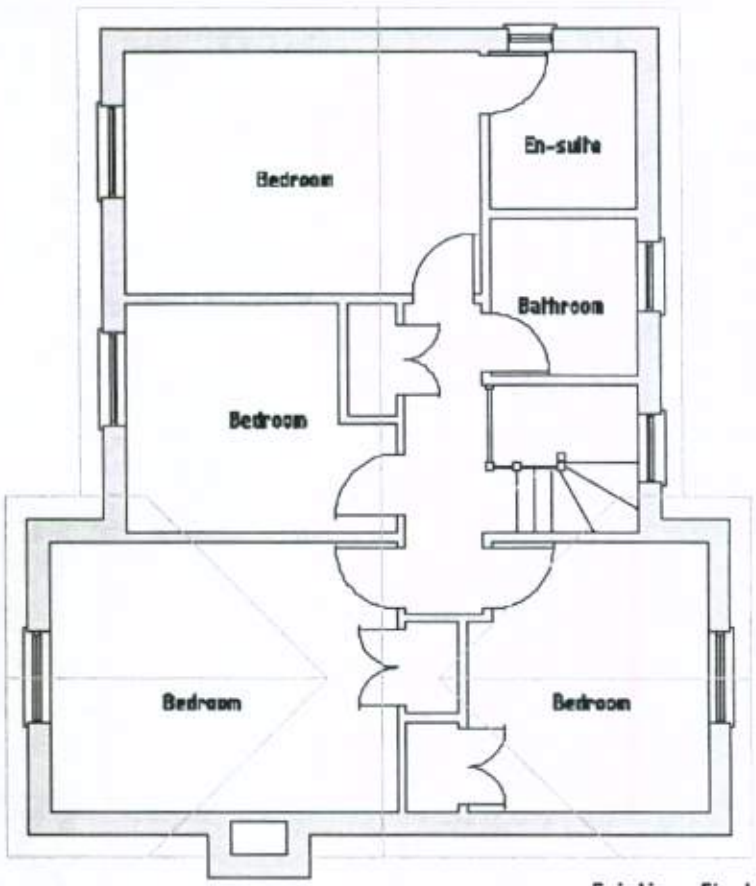

Existing First
Floor Plan

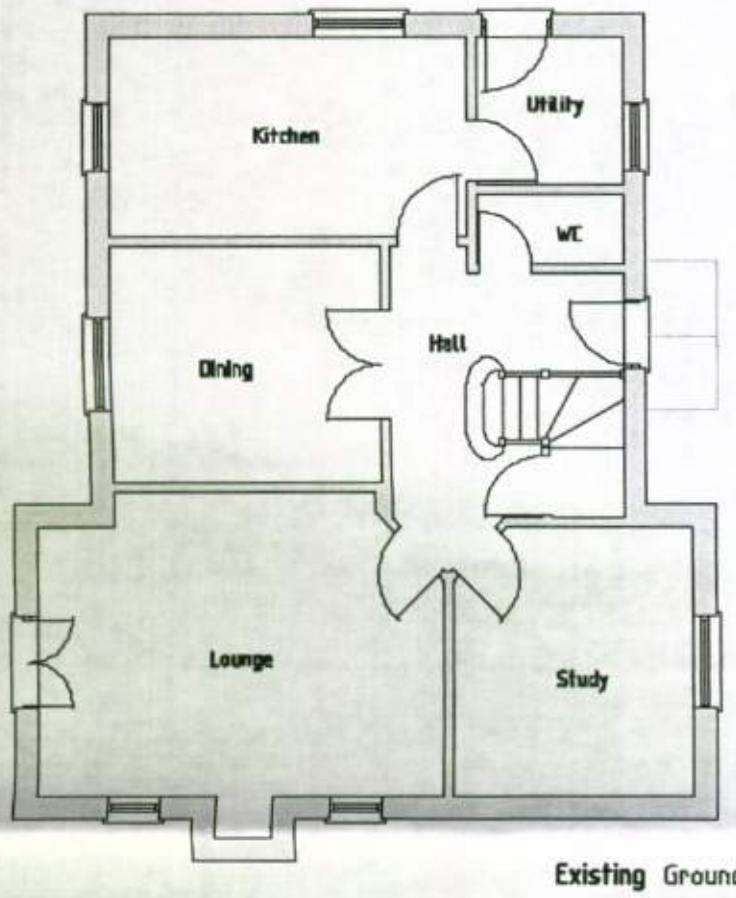

Existing Ground
Floor Plan

Scale 1:100

PROJECT
Proposed two storey extension to side of 19 Marquis Way, Aldwick, West Sussex. PO21 4AT

CLIENT Mrs H Denman

Scales
1:50, 1:100
1:500, 1:1250

Date
Aug 2011

Drawn
srb

Revisions

Drawing No 15/11/17 | 3

ARUN DISTRICT COUNCIL AW/208/11/