




1:500 Block Plan

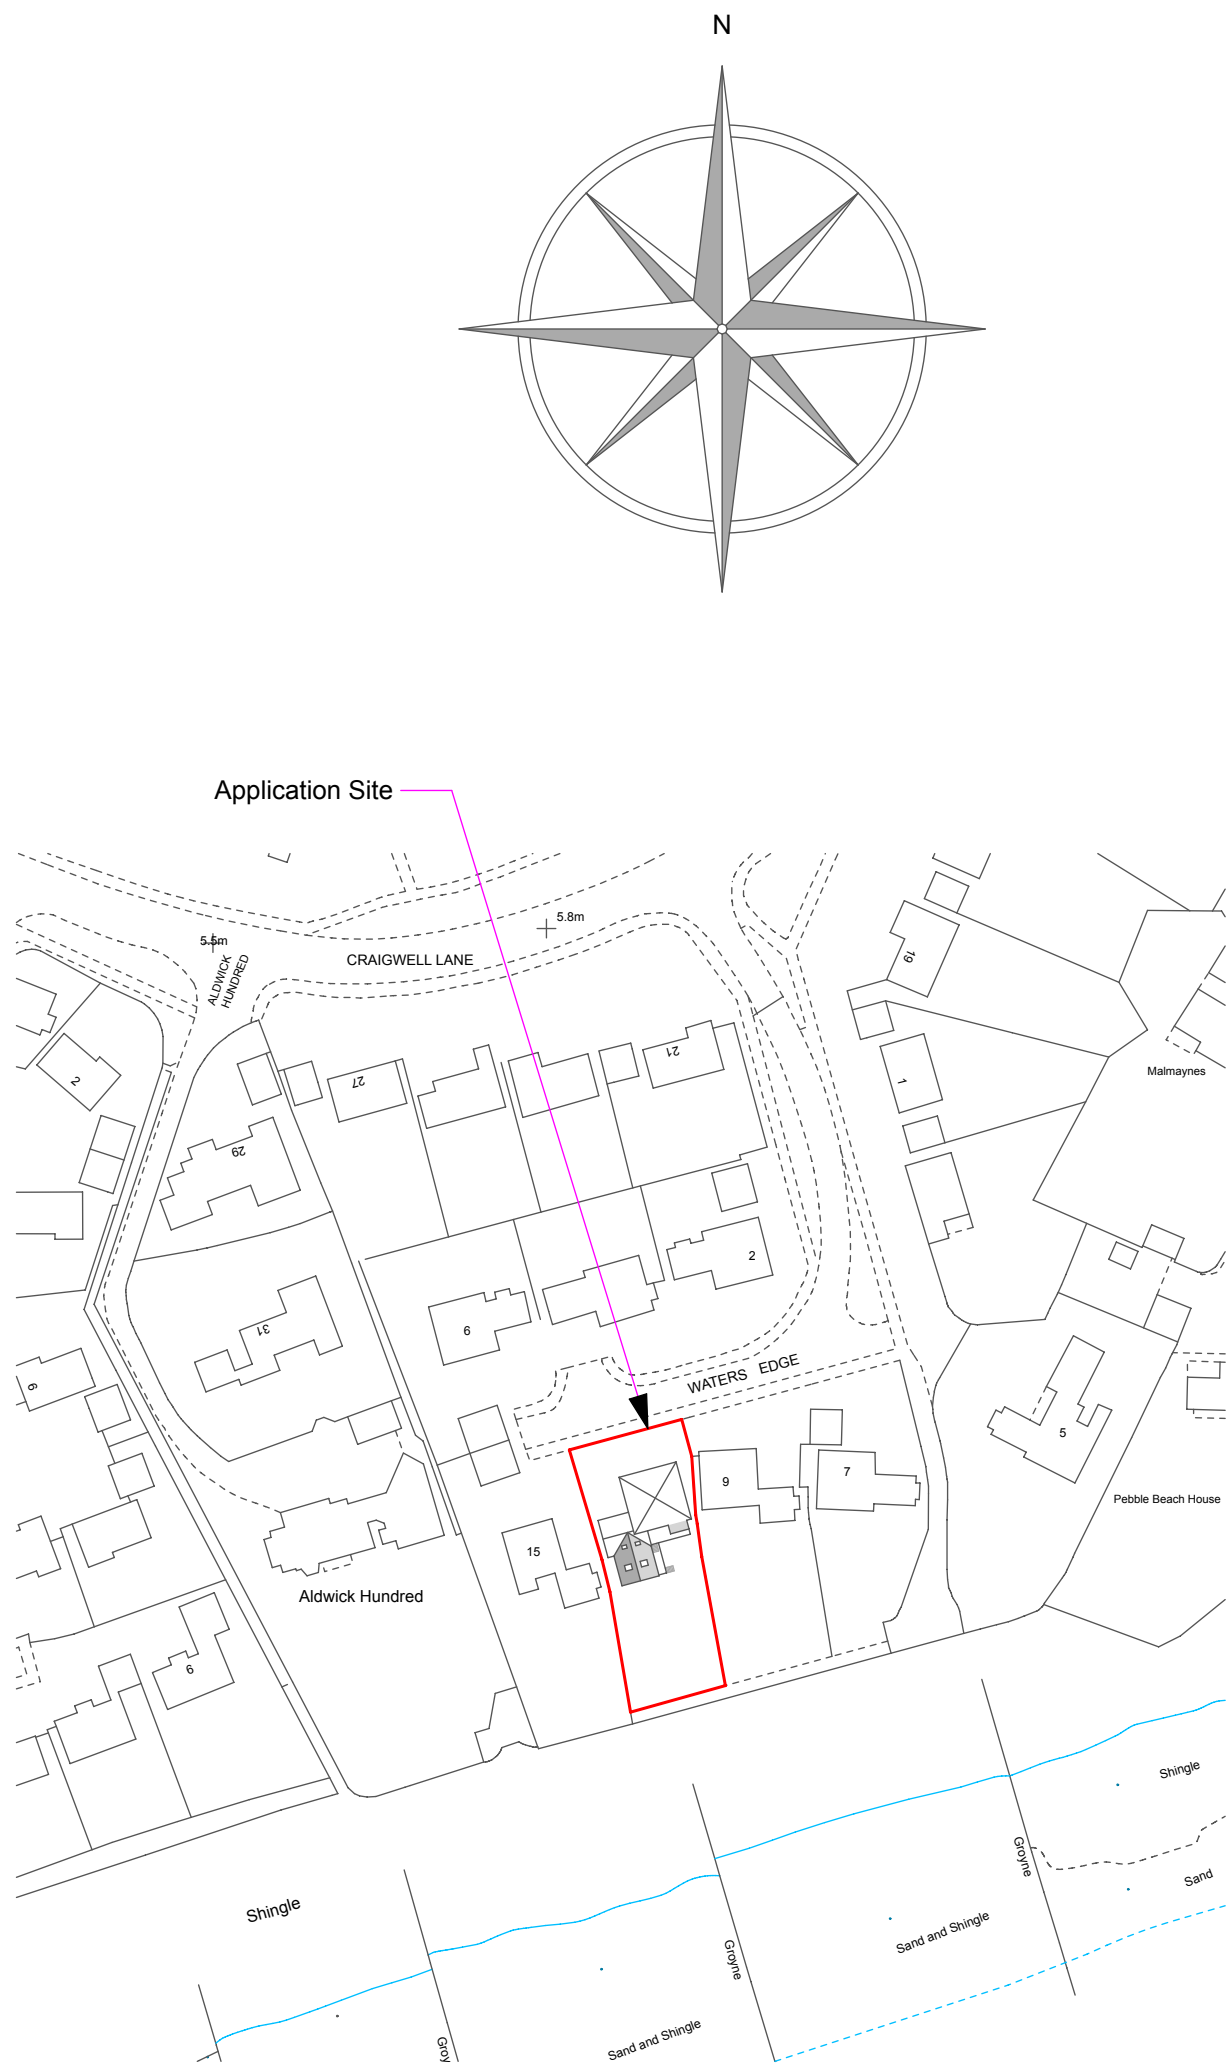

1:1250 Location Plan

This drawing is the property of Andrew Fuller Associates and is not to be copied, reproduced, retained or disclosed to any unauthorised person either wholly or in part without prior consent. Do not scale from this drawing other than for planning purposes. Use all figured dimensions only. All figured dimensions to be checked on site prior to construction. All discrepancies, errors and omissions to be reported to Andrew Fuller Associates prior to construction. Layout and dimensions of existing building to be checked on site.

<u>Key</u>		
Lawned Areas and Shrub Beds		
Paved Area/Paths		
Hardstand Driveway		
Shaded areas depict proposed development	 	
<u>Revisions</u>		