


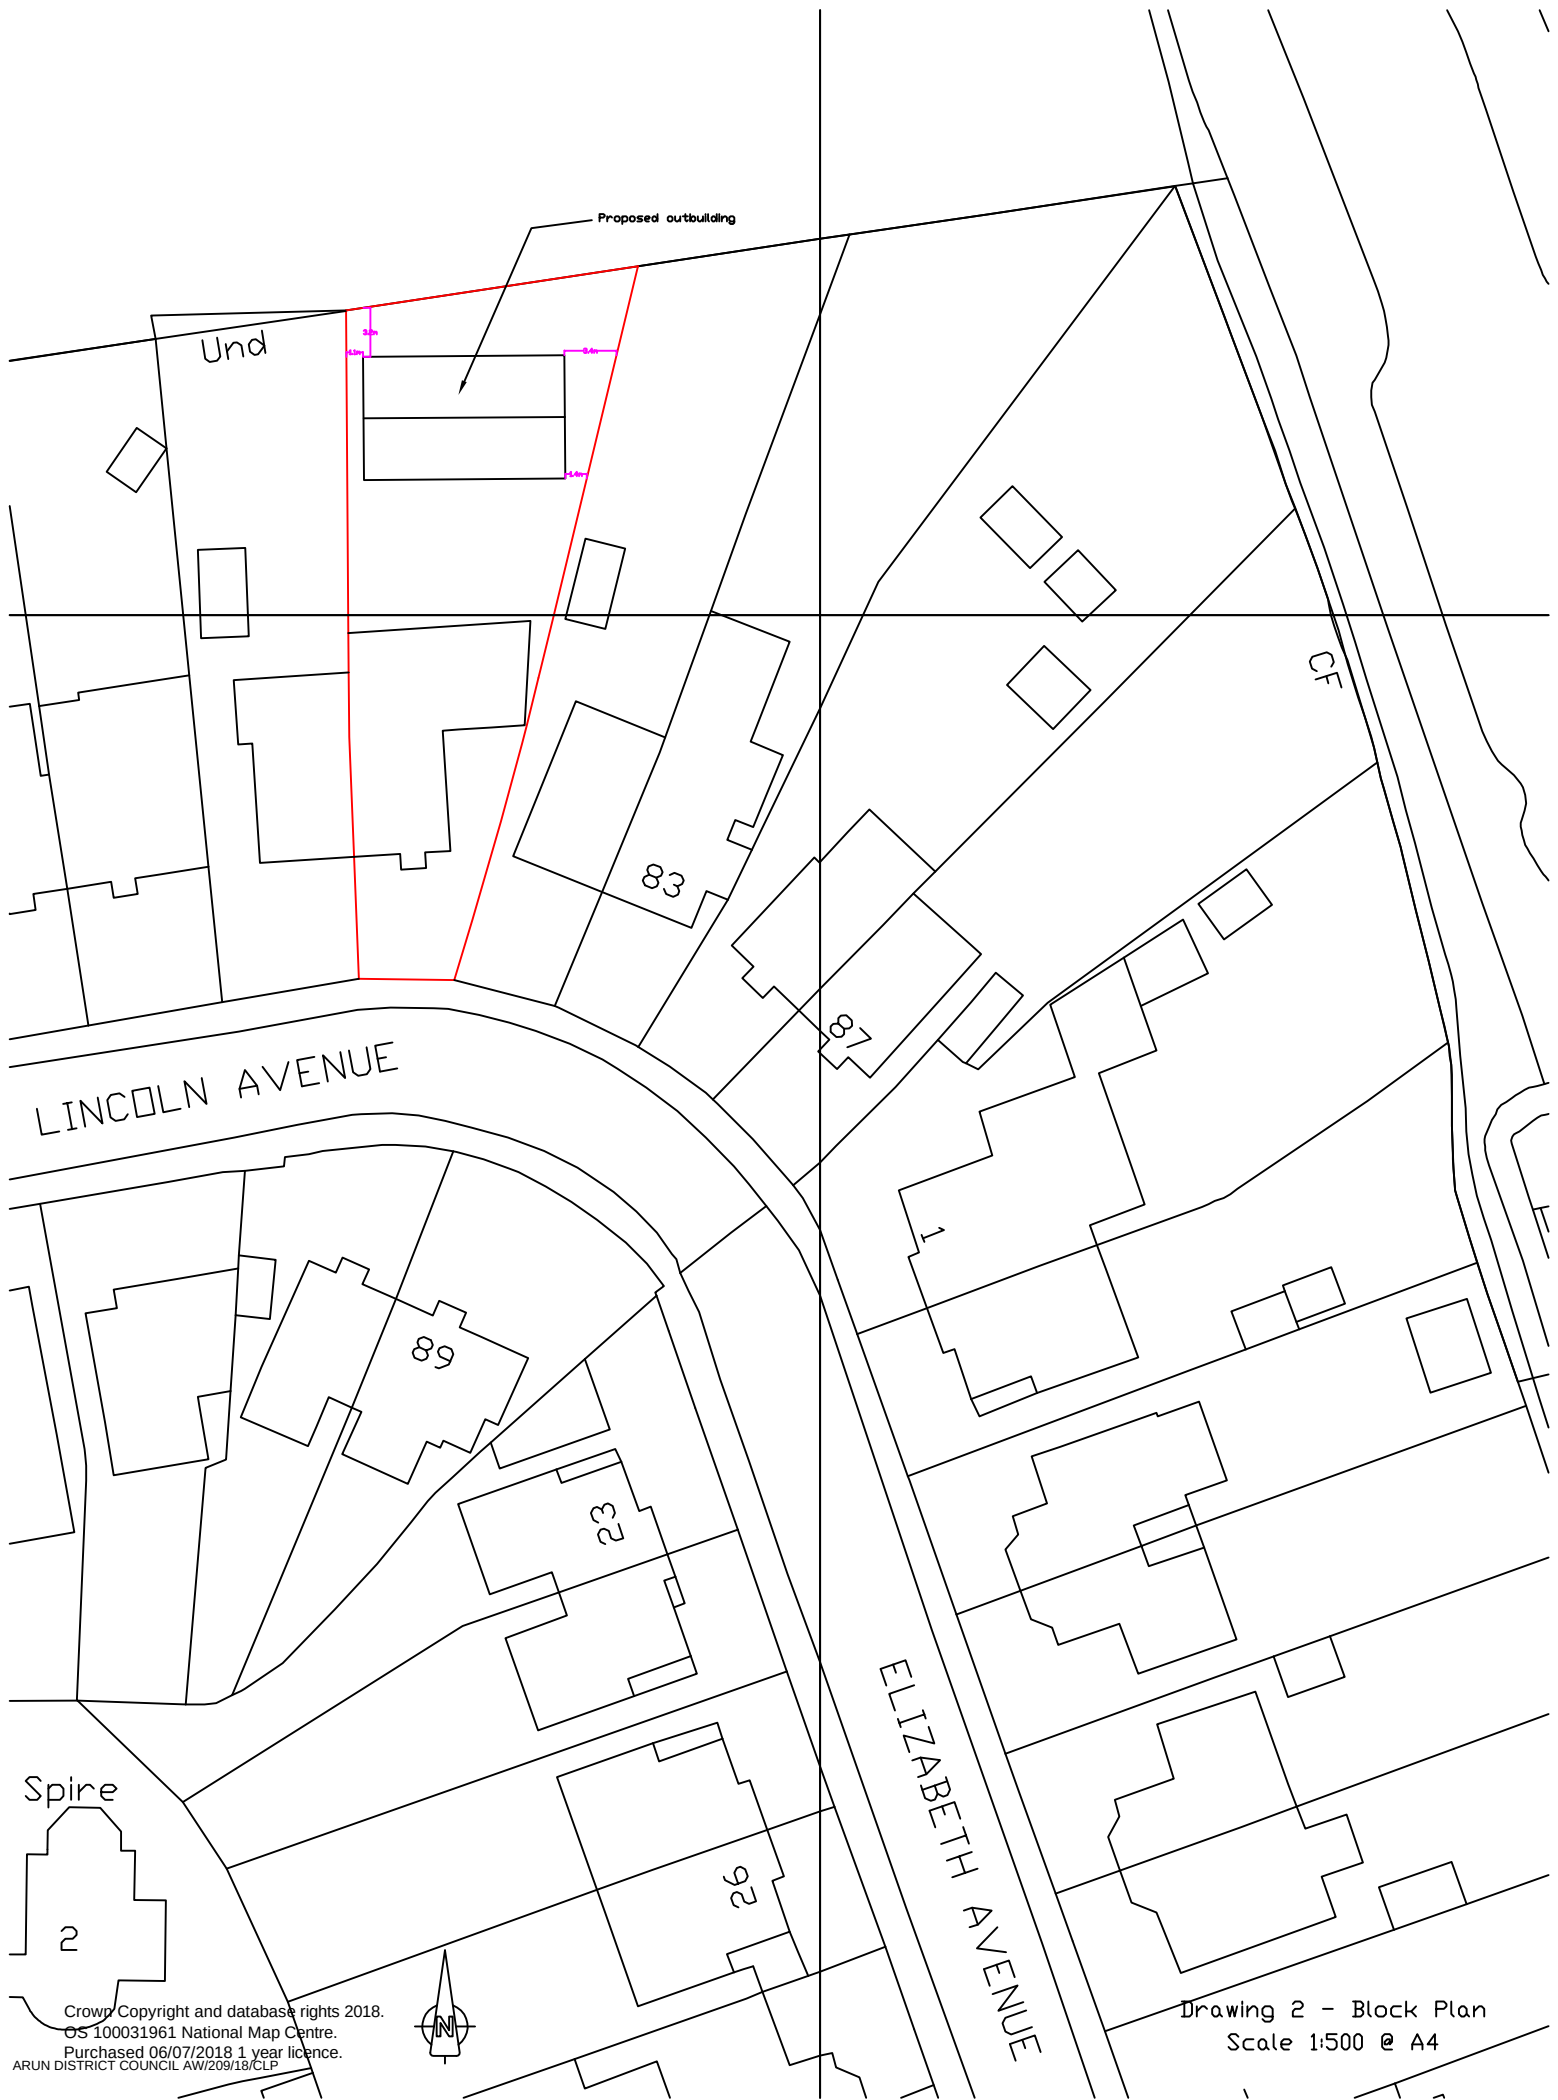

Und

Proposed outbuilding

CF

83

87

LINCOLN AVENUE

89

23

26

ELIZABETH AVENUE

Spire

2

