


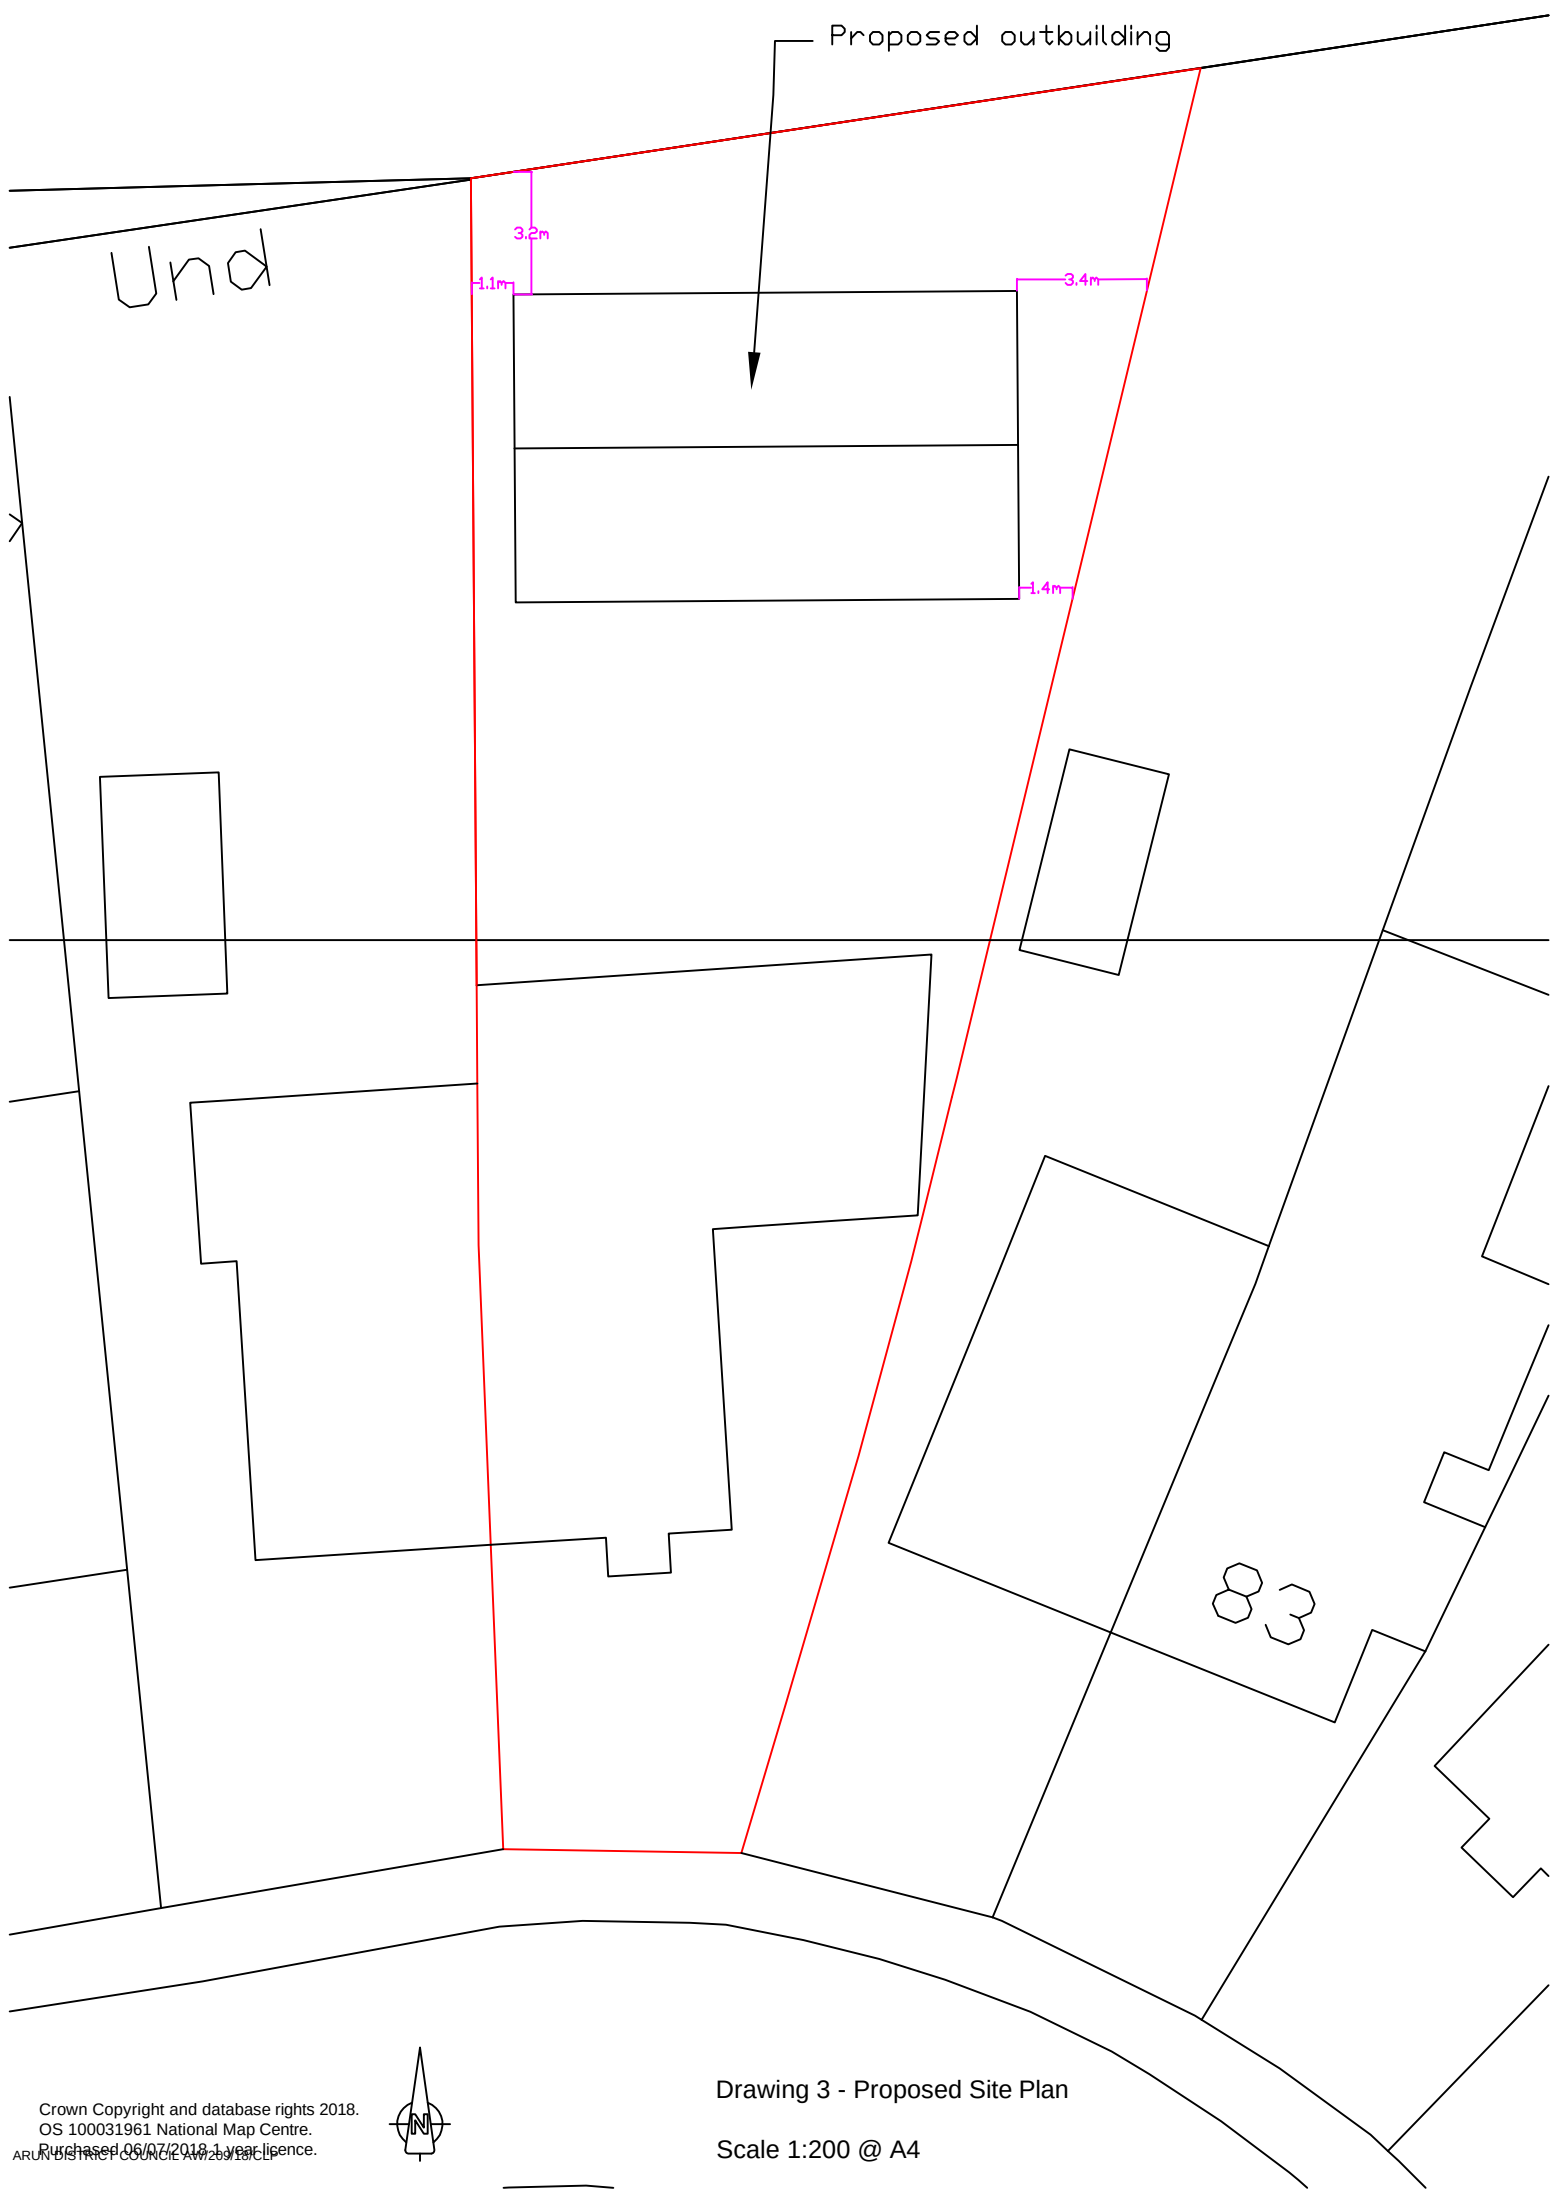

Proposed outbuilding

Und

83

