


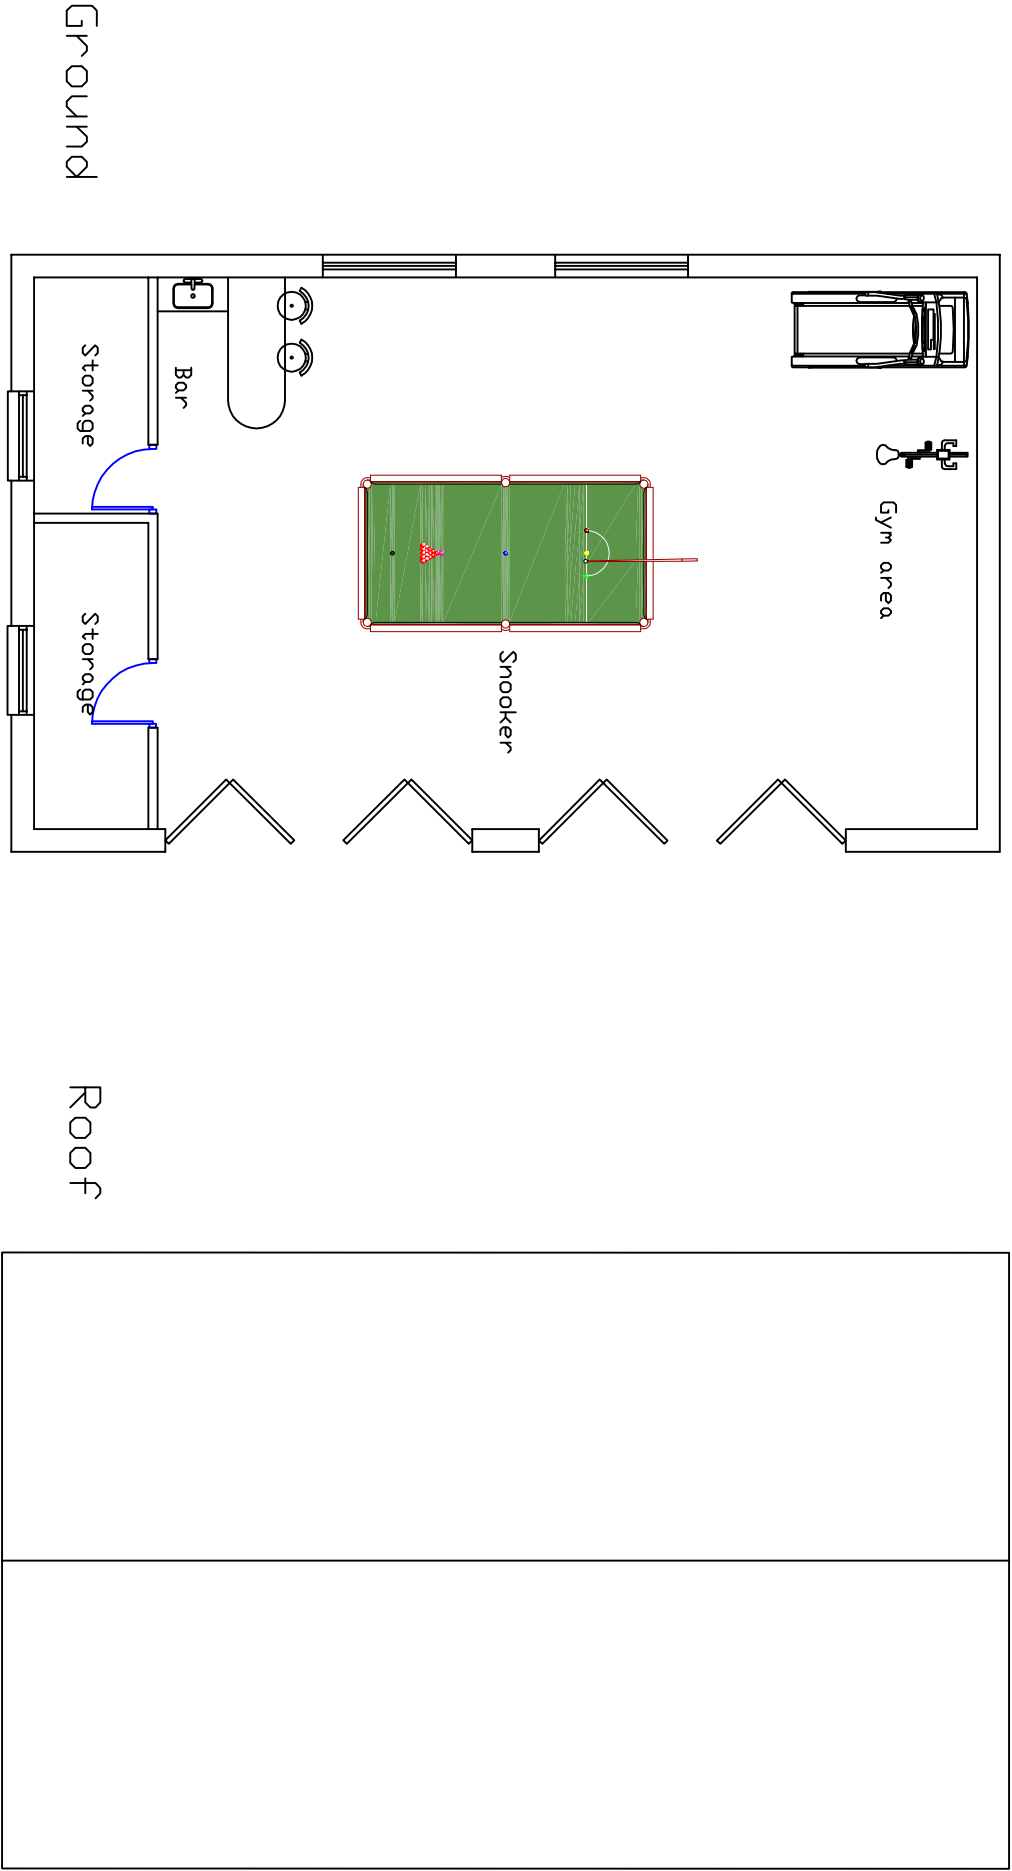

2.5m

South

East

West

North

DATE	PROJECT	TITLE	STATUS	DESIGN BY	REVISION BY
L. PENSON	79 LINCOLN AVENUE ALDWICK	PROPOSED OUTBUILDING COMPRISING SNOOKER ROOM, GYM AND BAR	PLANNING	SJ	SJ
			DATE	SCALE	NUMBER
			06.07.18	1:100 @ A3	4

STEPHEN JUPP MRTPI
CHARTERED TOWN PLANNER
346 CHICHESTER ROAD, BOGNOR REGIS
West Sussex, PO21 5BX
Tel 01243 822113
Email: steve@planning-solutions.co.uk
www.planning-solutions.co.uk