


NOTES:

Dimensions to be checked on site before commencing work.
Any discrepancies shall be reported to the architect immediately.


Do not scale from these drawings except for planning purposes.
Use figured dimensions only.

Where applicable this drawing is to be read in conjunction with other consultants drawings.

This drawing is the copyright of hda projects ltd.

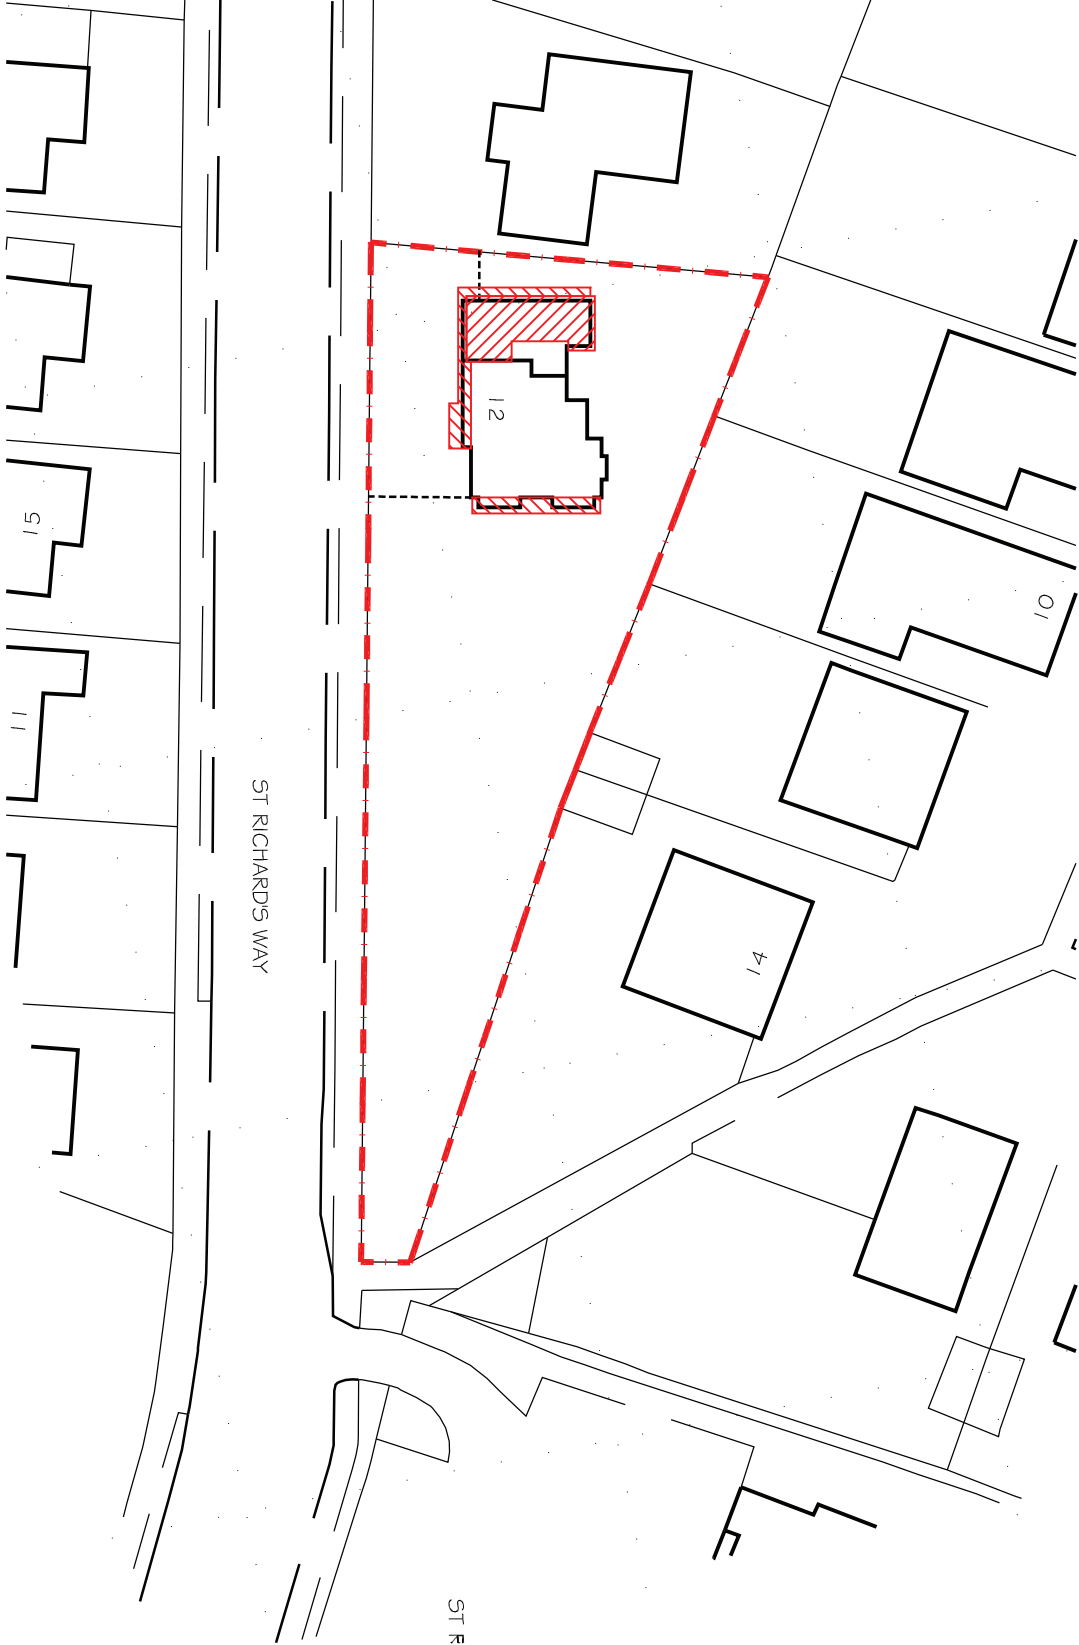

Block Plan | : 500

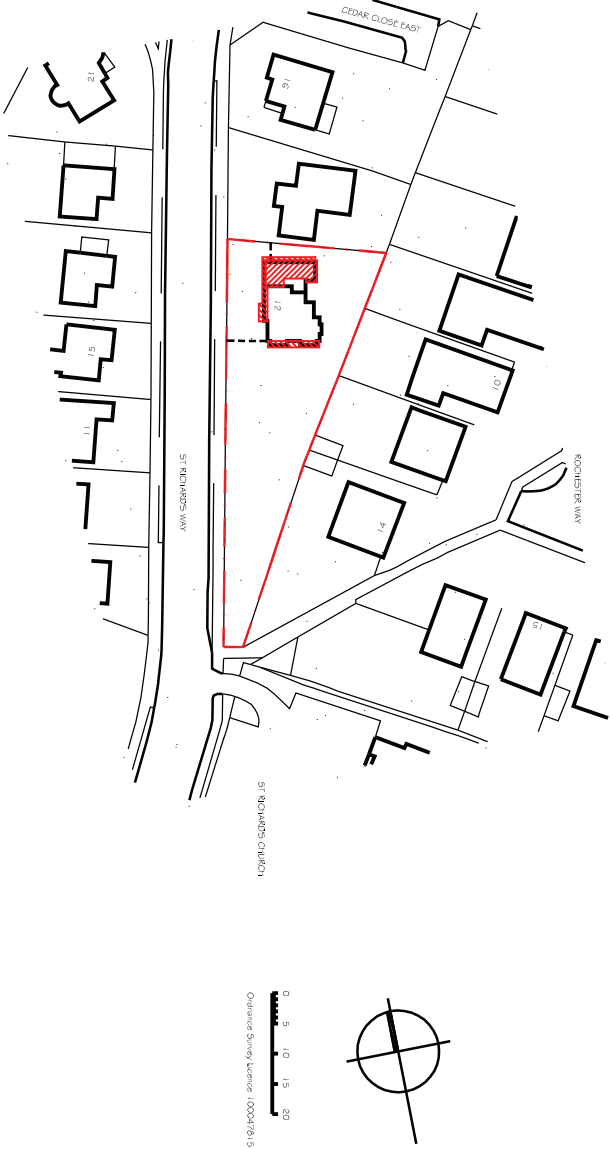

Location Plan | : 1250

hda projects

6 The Old Pear Mill, Queens Square, Epsworth,
Thameside, PO 15 9ST
Tel: +44 (0) 1243 373955 Mob: 077661287017
email: hda@hda.co.uk hda.co.uk

For
Mr+Mrs L Bennett

Project
12 St Richards Way
Aldwick
Boagor Reajs
PO21 3BD

Title
Block + Location Plans

Date	Drawn	Scale	Checked
Dec 2012	wfm	500 + 1250 @ A3	
Job Number	Prefix	Drawing Number	Revision
1239	P	01	