

FRONT ELEVATION

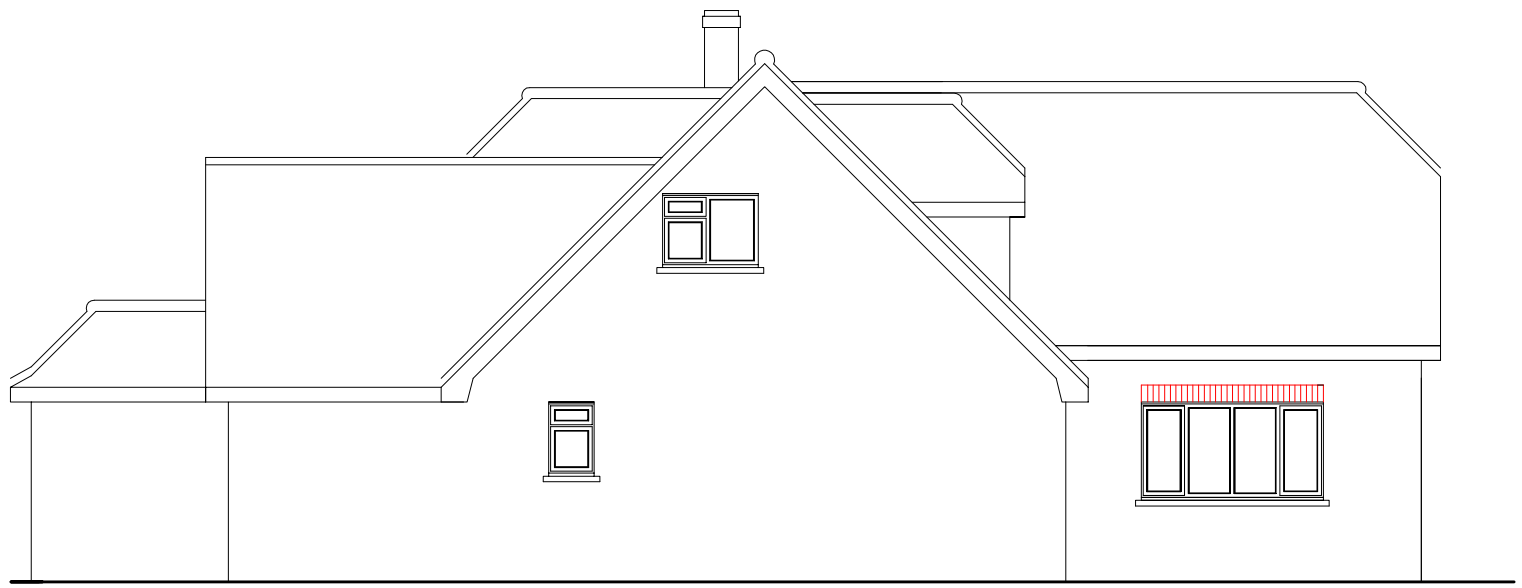

SIDE ELEVATION

NOTES

ROOF - Plain concrete tiles to pitched roof. Felted flat roof behind false pitch detail.

WALLS - Mixed stock face brickwork to match with existing. New England style boarding to dormers to match existing gable walls.

WINDOWS/DOORS - New white PVC framed double glazed units.

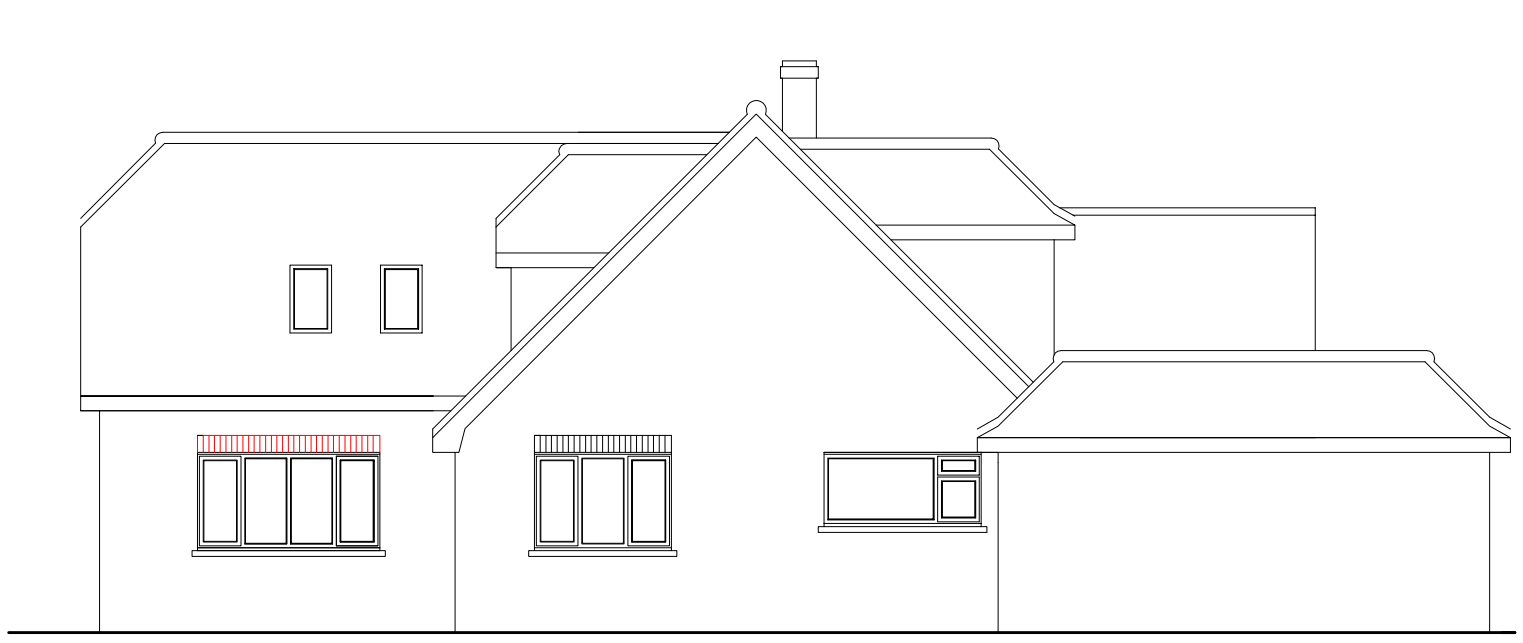

SIDE ELEVATION



REAR ELEVATION

SCALE 0 2 4 6 8 10 METRES

EXISTING ELEVATIONS

SUSSEX BUILDING CONSULTANCY LIMITED

32 THE FAIRWAY, ALDWICK,
BOGNOR REGIS, WEST SUSSEX.

SCALE - 1/100 REV - DATE - 24/01/2015

partner LABC
3 NORTHCOTE ROAD
BOGNOR REGIS
PO21 5LZ
TEL - (01243) 861379

ARUN DISTRICT COUNCIL AW/20/15/HH