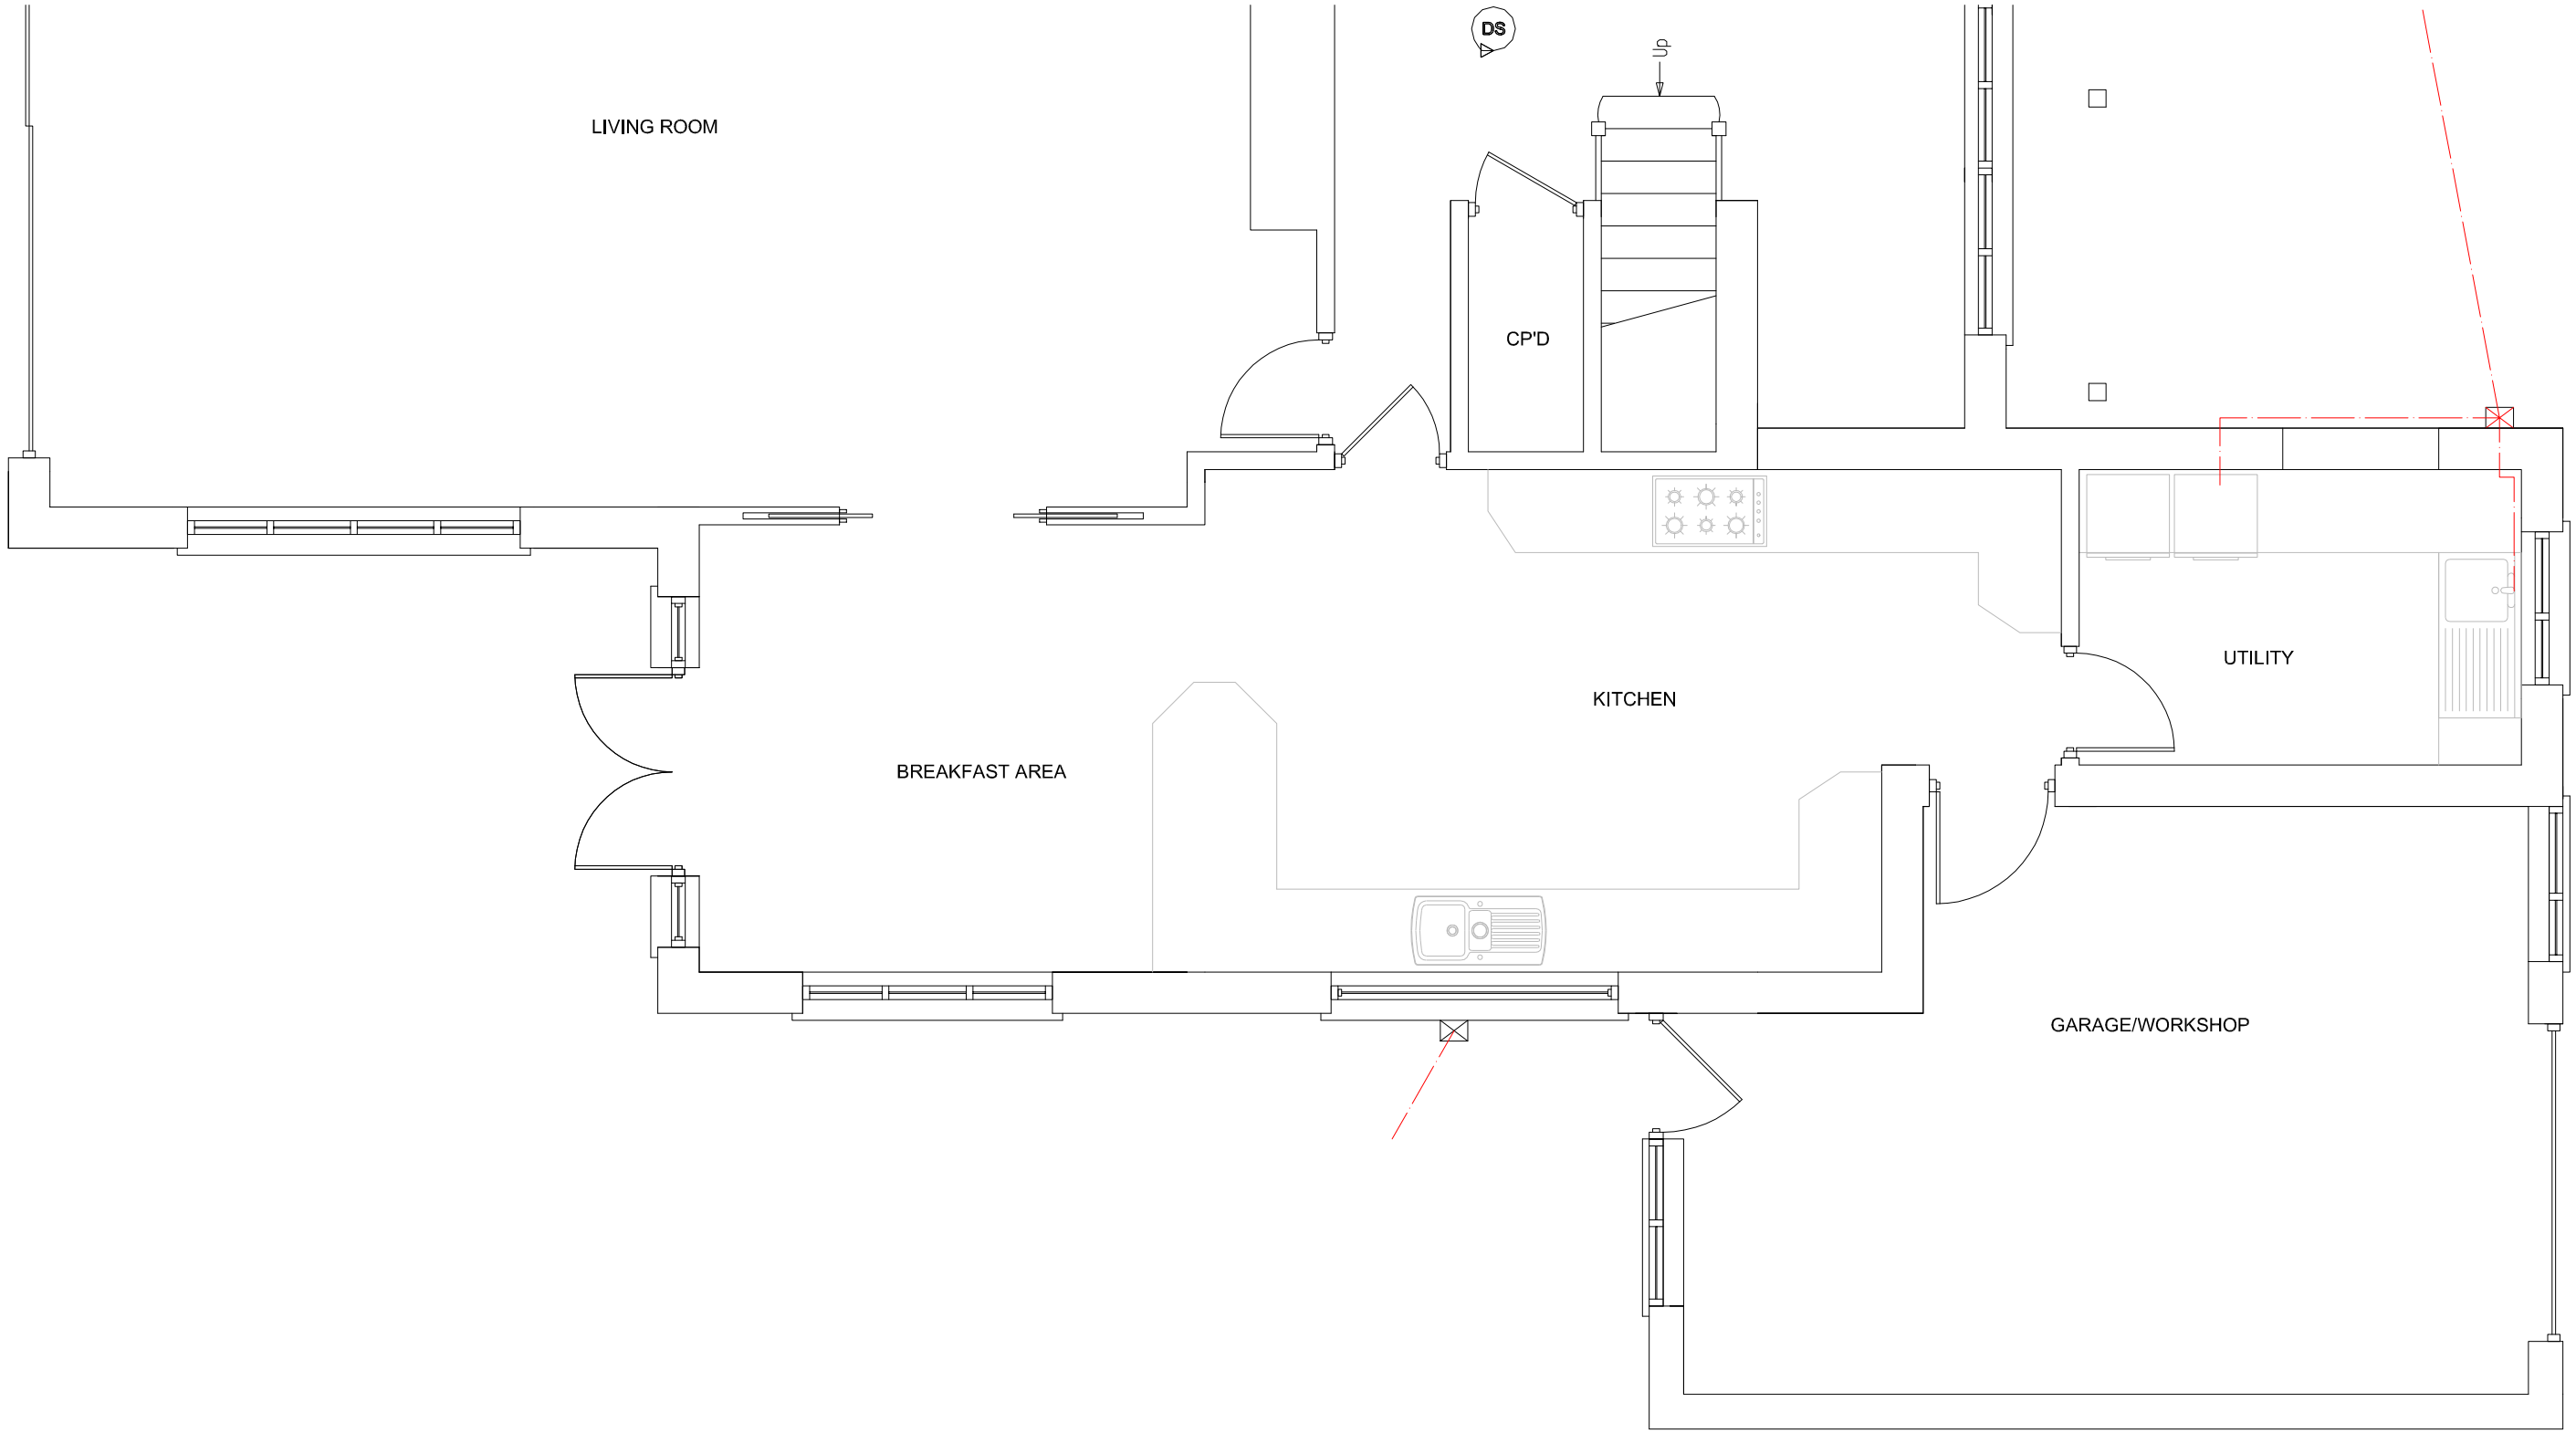

Boundary

SUSSEX BUILDING CONSULTANCY LIMITED

32 THE FAIRWAY, ALDWICK,
BOGNOR REGIS, WEST SUSSEX.

SCALE - 1/50 REV - DATE - 24/01/2015

partner LABC
3 NORTHCOTE ROAD
BOGNOR REGIS
PO21 5LZ
TEL/FAX - (01243) 861379

EXISTING GROUND FLOOR PLAN

Silver Birch saplings.

Edge of shingle border.

Highway.

SCALE 0 1 2 3 4 5 METRES

ARUN DISTRICT COUNCIL AW/20/15/HH