

FRONT ELEVATION

NOTES

ROOF - Plain concrete tiles to pitched roof to match with existing. Felted flat roof behind false pitch detail.

WALLS - Mixed stock face brickwork to match with existing.

WINDOWS/DOORS - New white PVC framed double glazed units to match with existing.

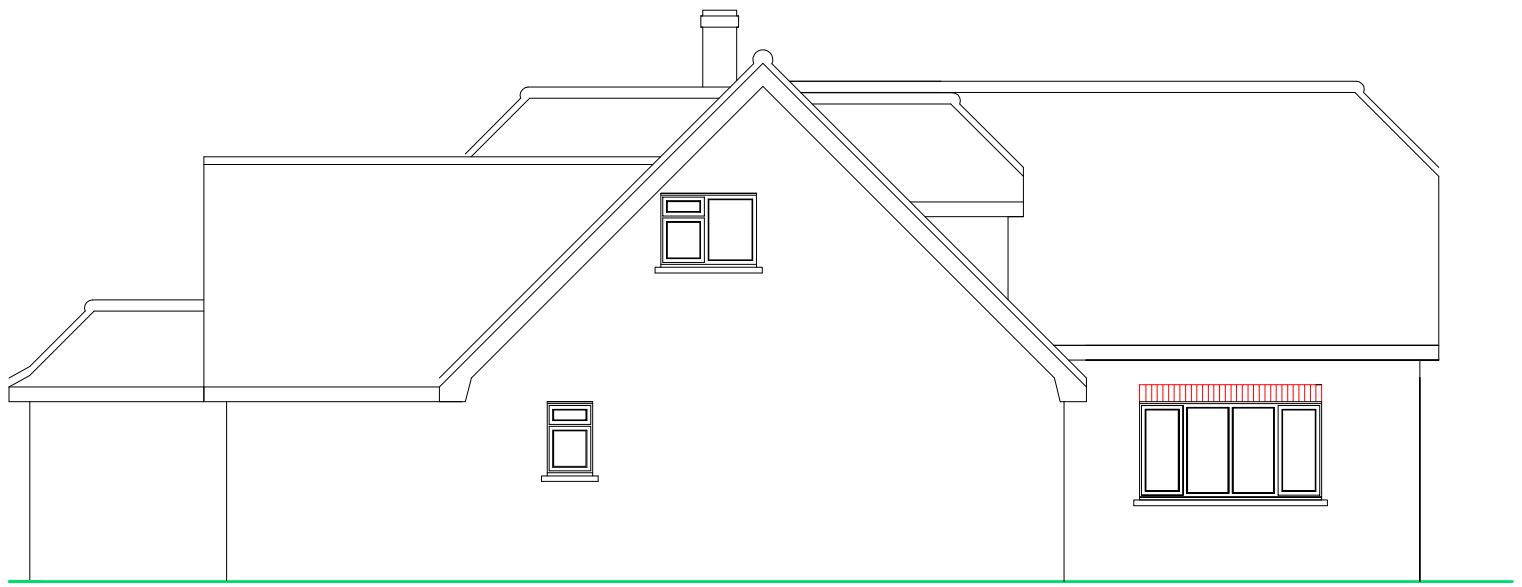

SIDE ELEVATION

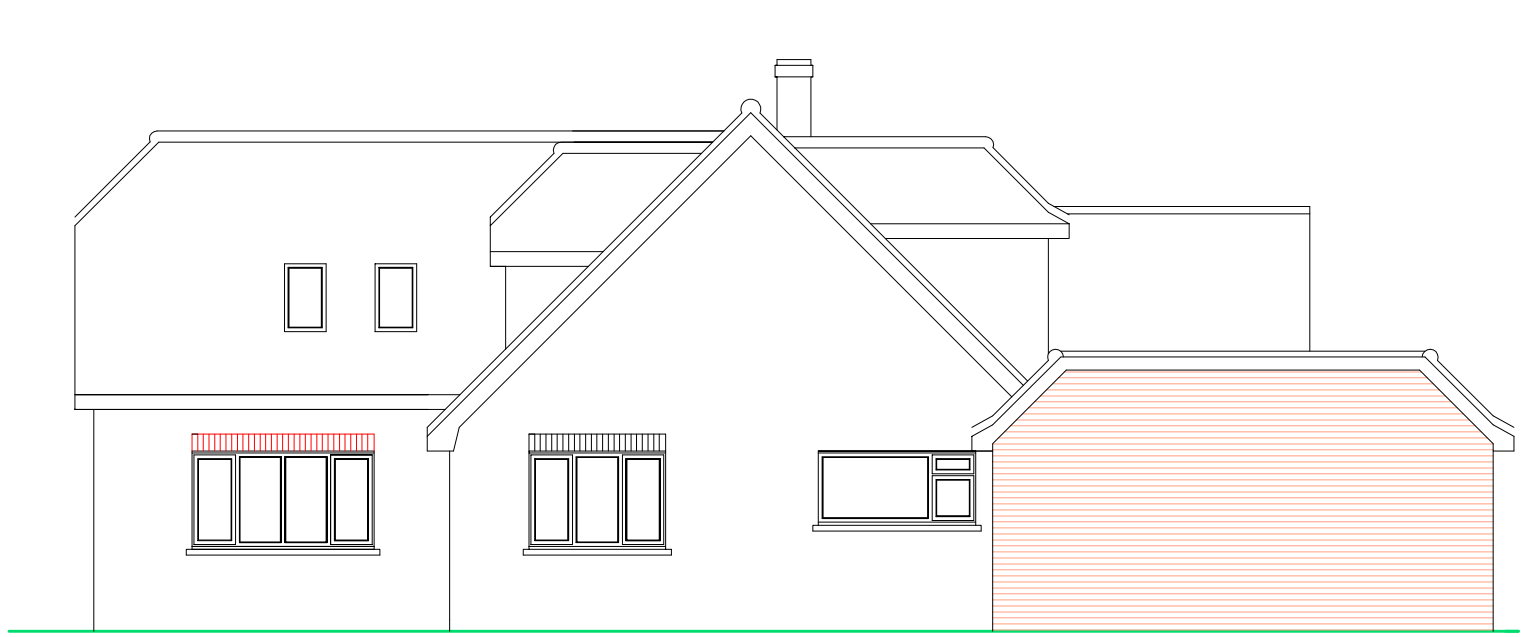

SIDE ELEVATION

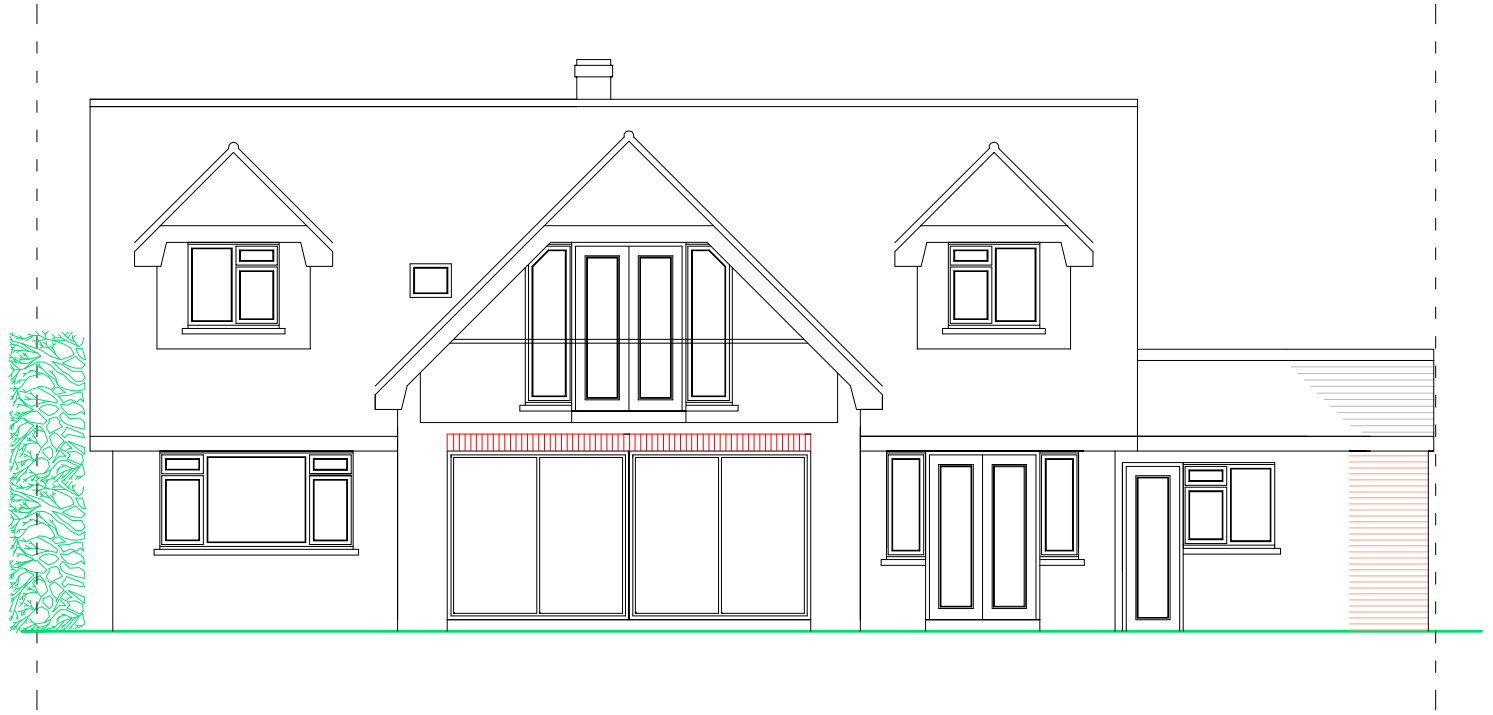

REAR ELEVATION

SCALE

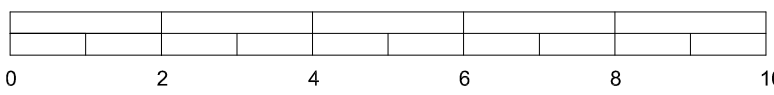

METRES

PROPOSED ELEVATIONS

SUSSEX BUILDING CONSULTANCY LIMITED

32 THE FAIRWAY, ALDWICK,
BOGNOR REGIS, WEST SUSSEX.

SCALE - 1/100 REV - DATE - 26/01/2015

partner LABC
3 NORTHCOTE ROAD
BOGNOR REGIS
PO21 5LZ
TEL - (01243) 861379

ARUN DISTRICT COUNCIL AW/20/15/HH