

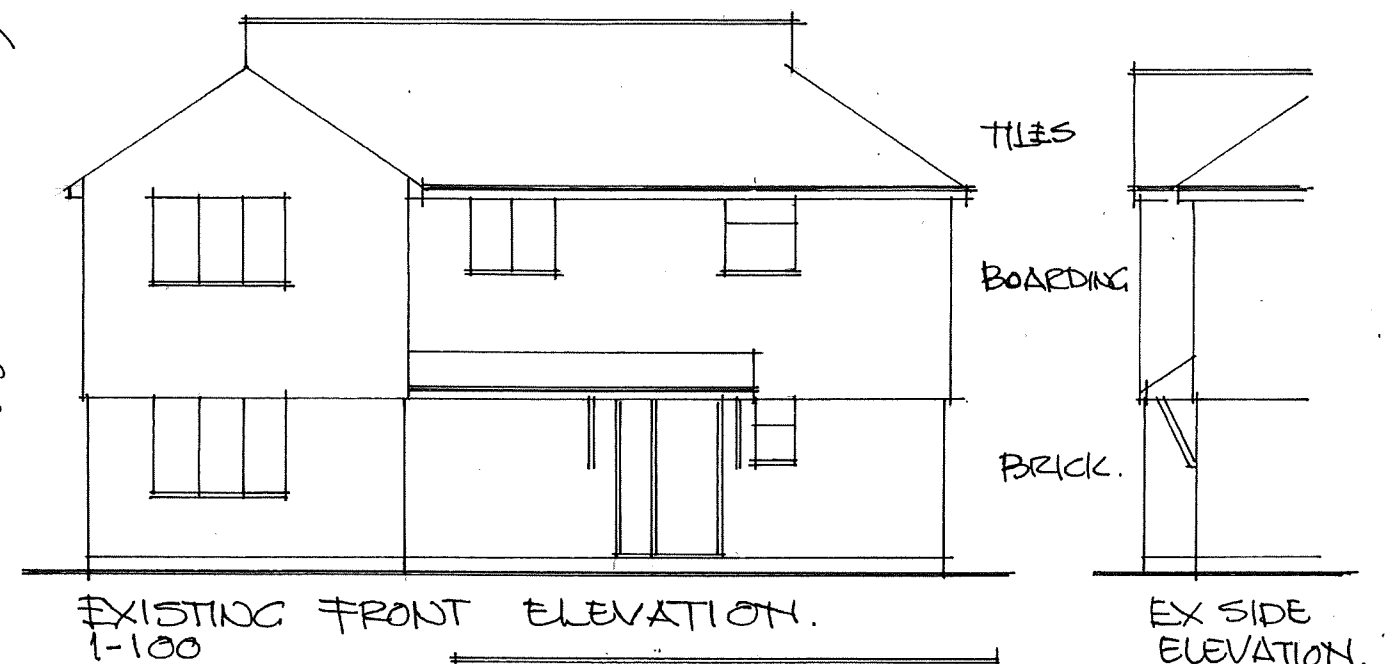
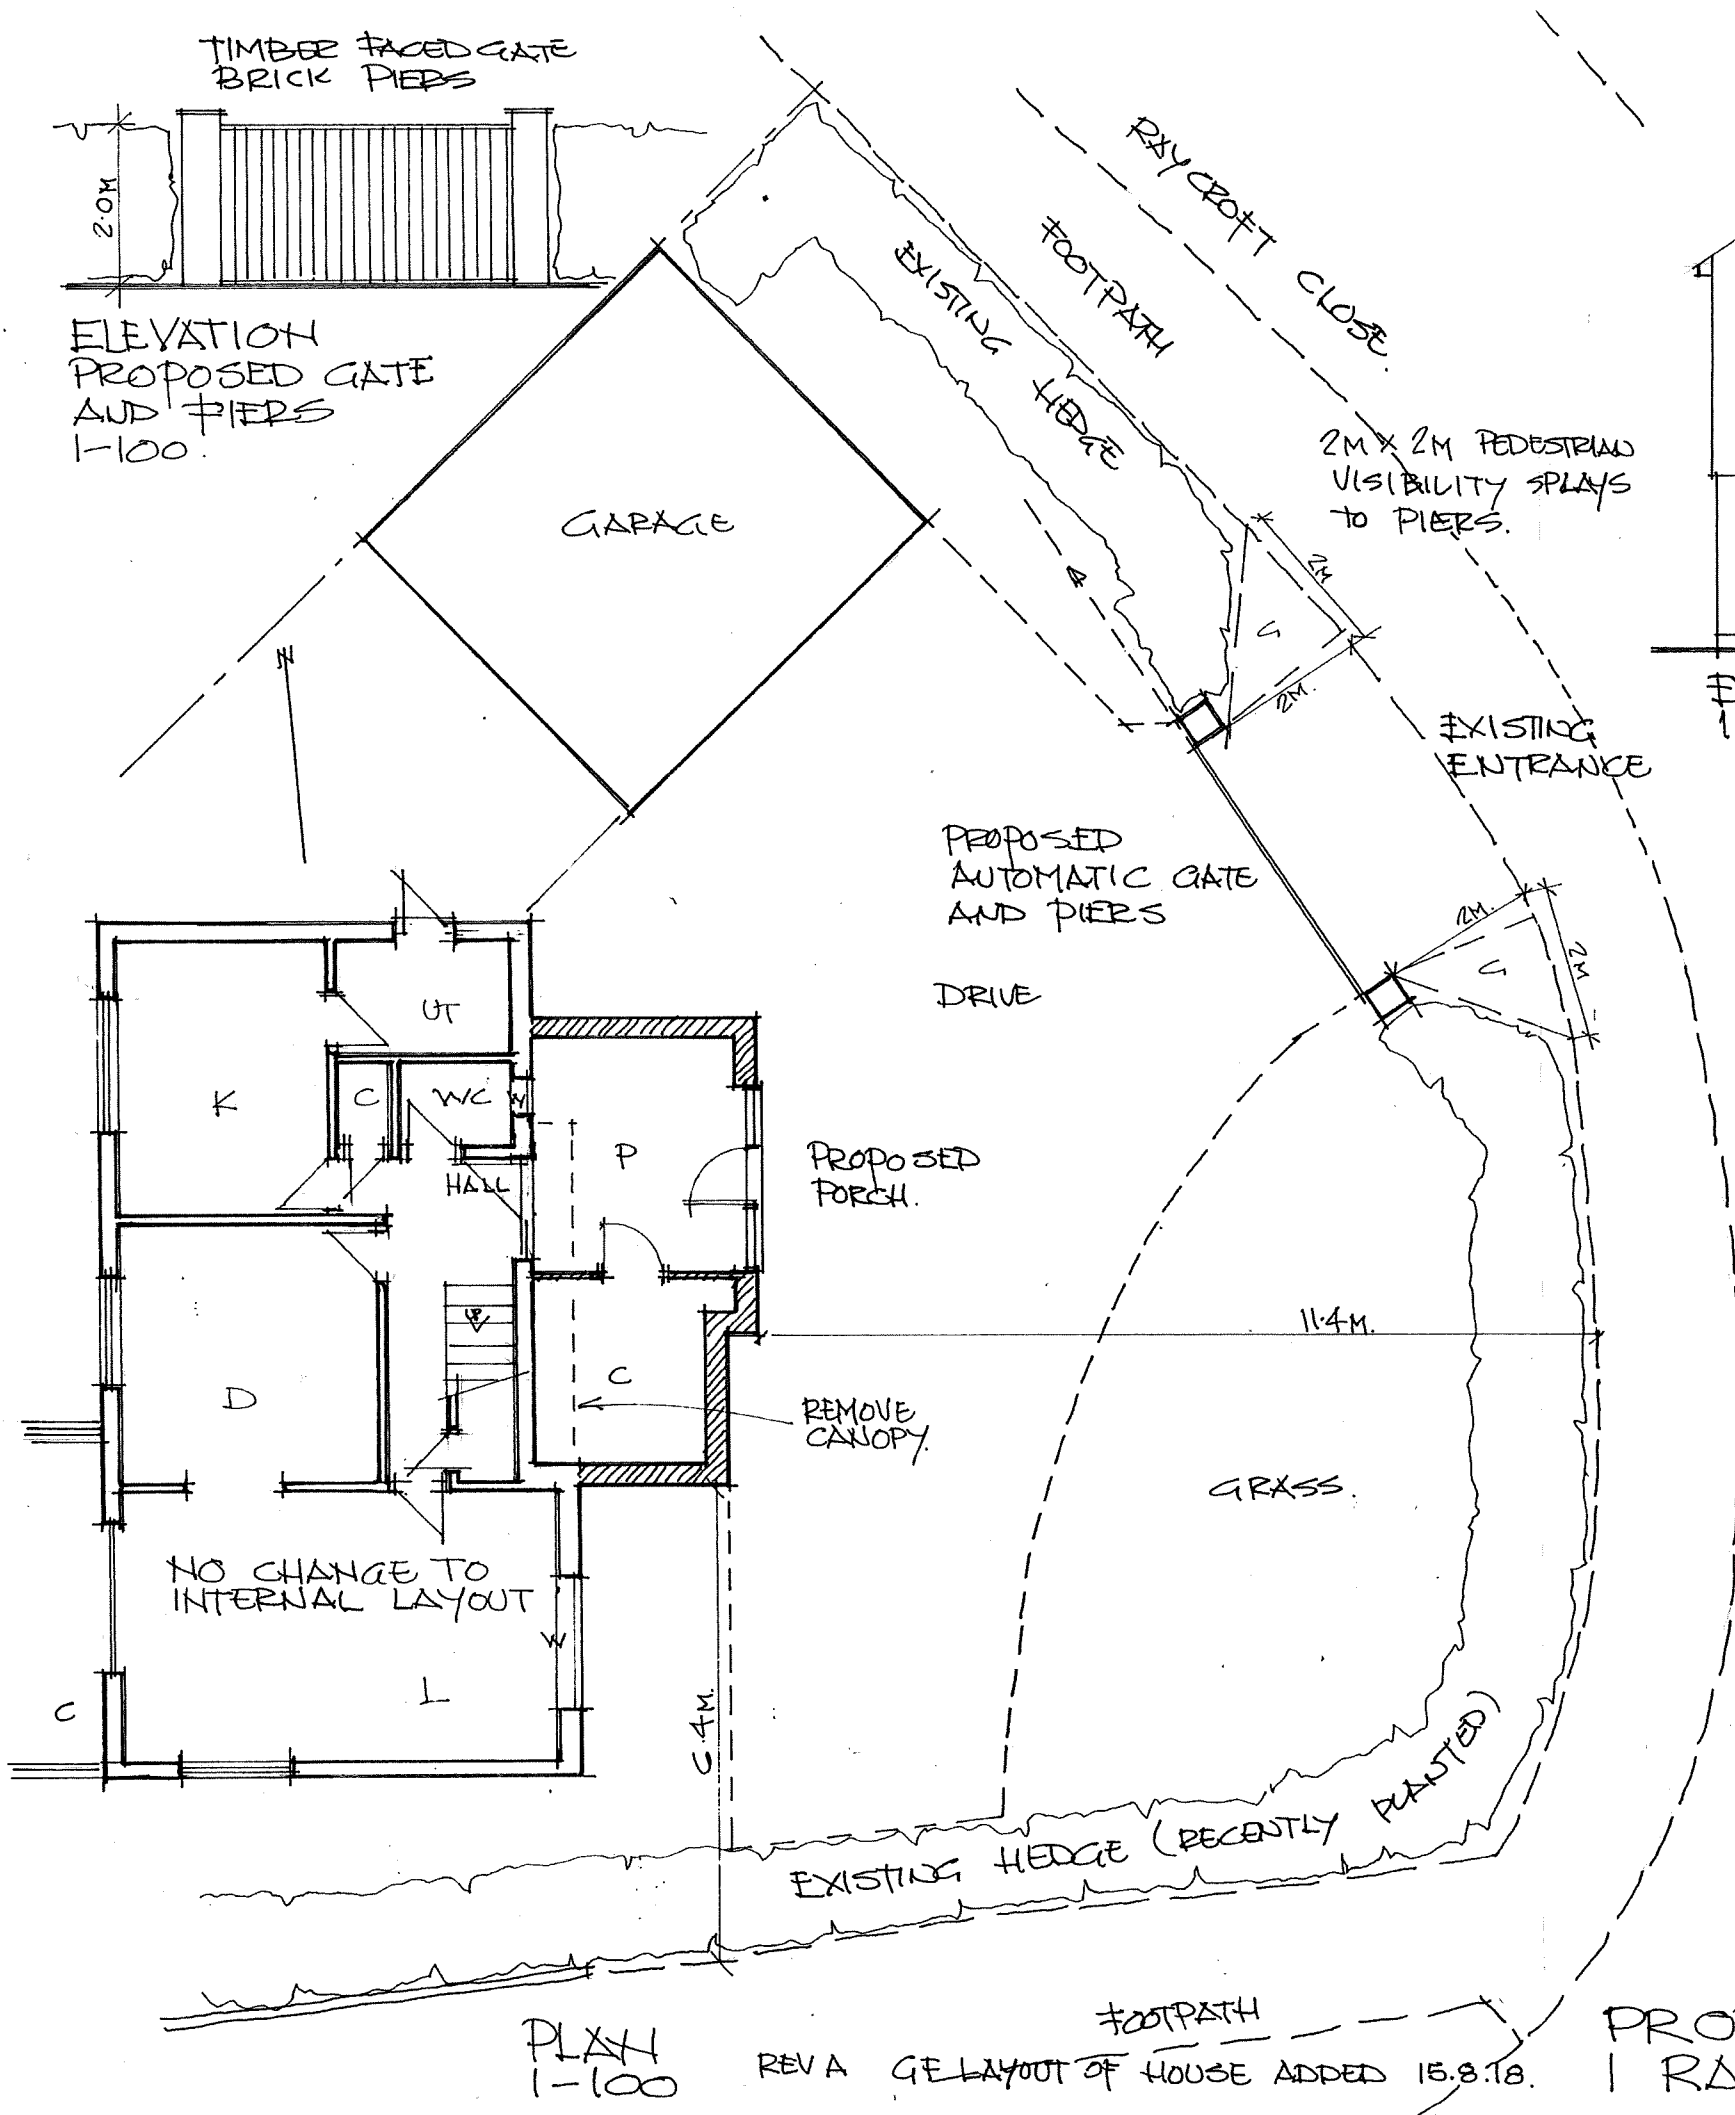


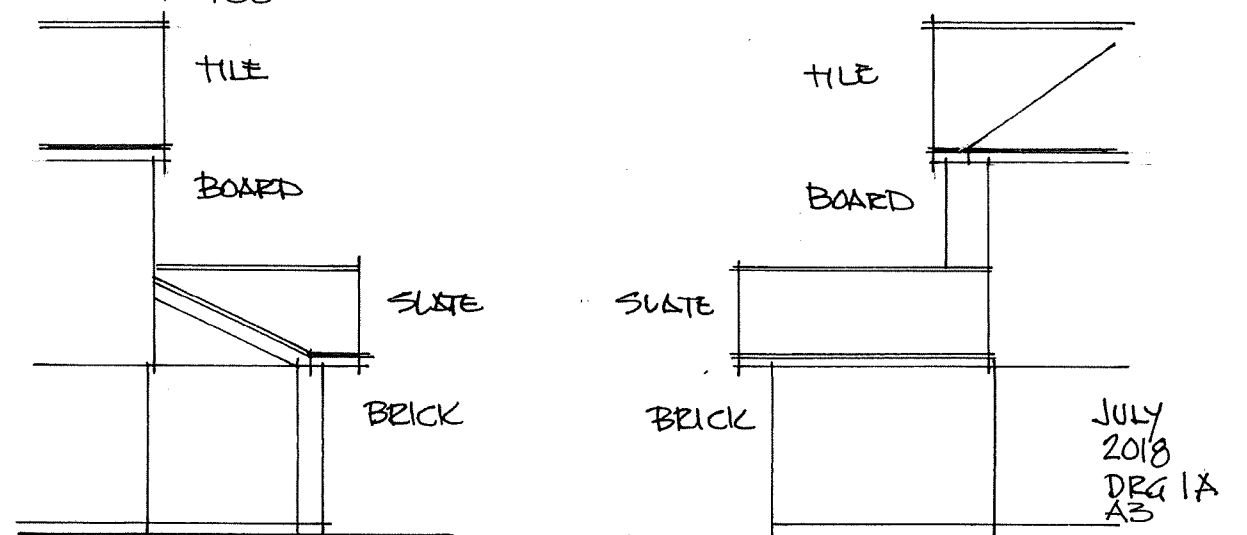

EX SIDE
ELEVATION.
1-100

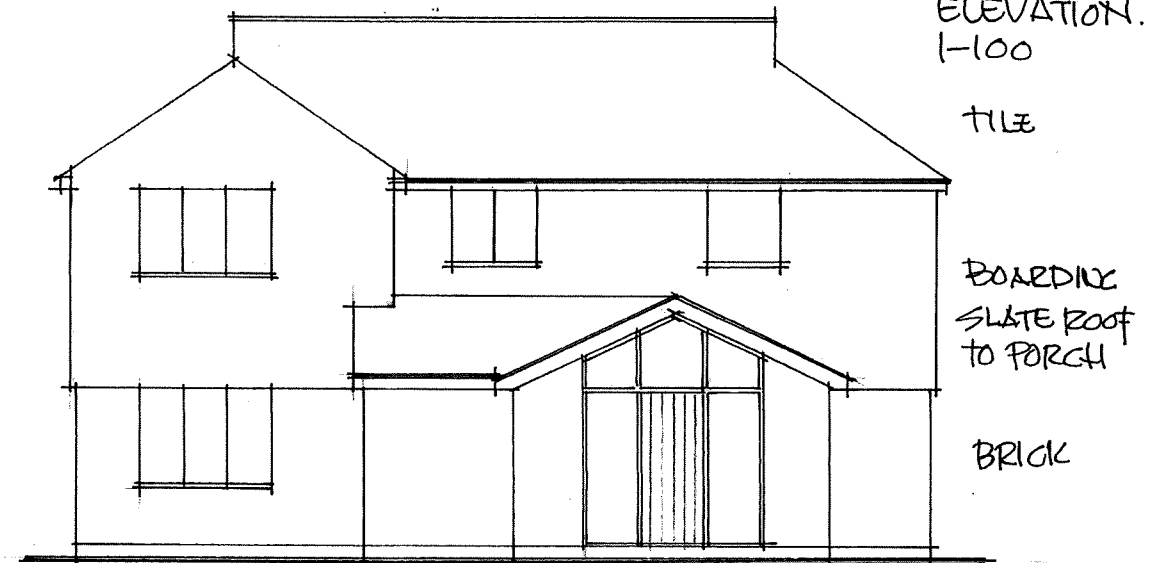

PROPOSED PORCH AND ENTRANCE GATE
1 RAYCROFT CLOSE BOGNOR REGIS