



EXISTING PLAN

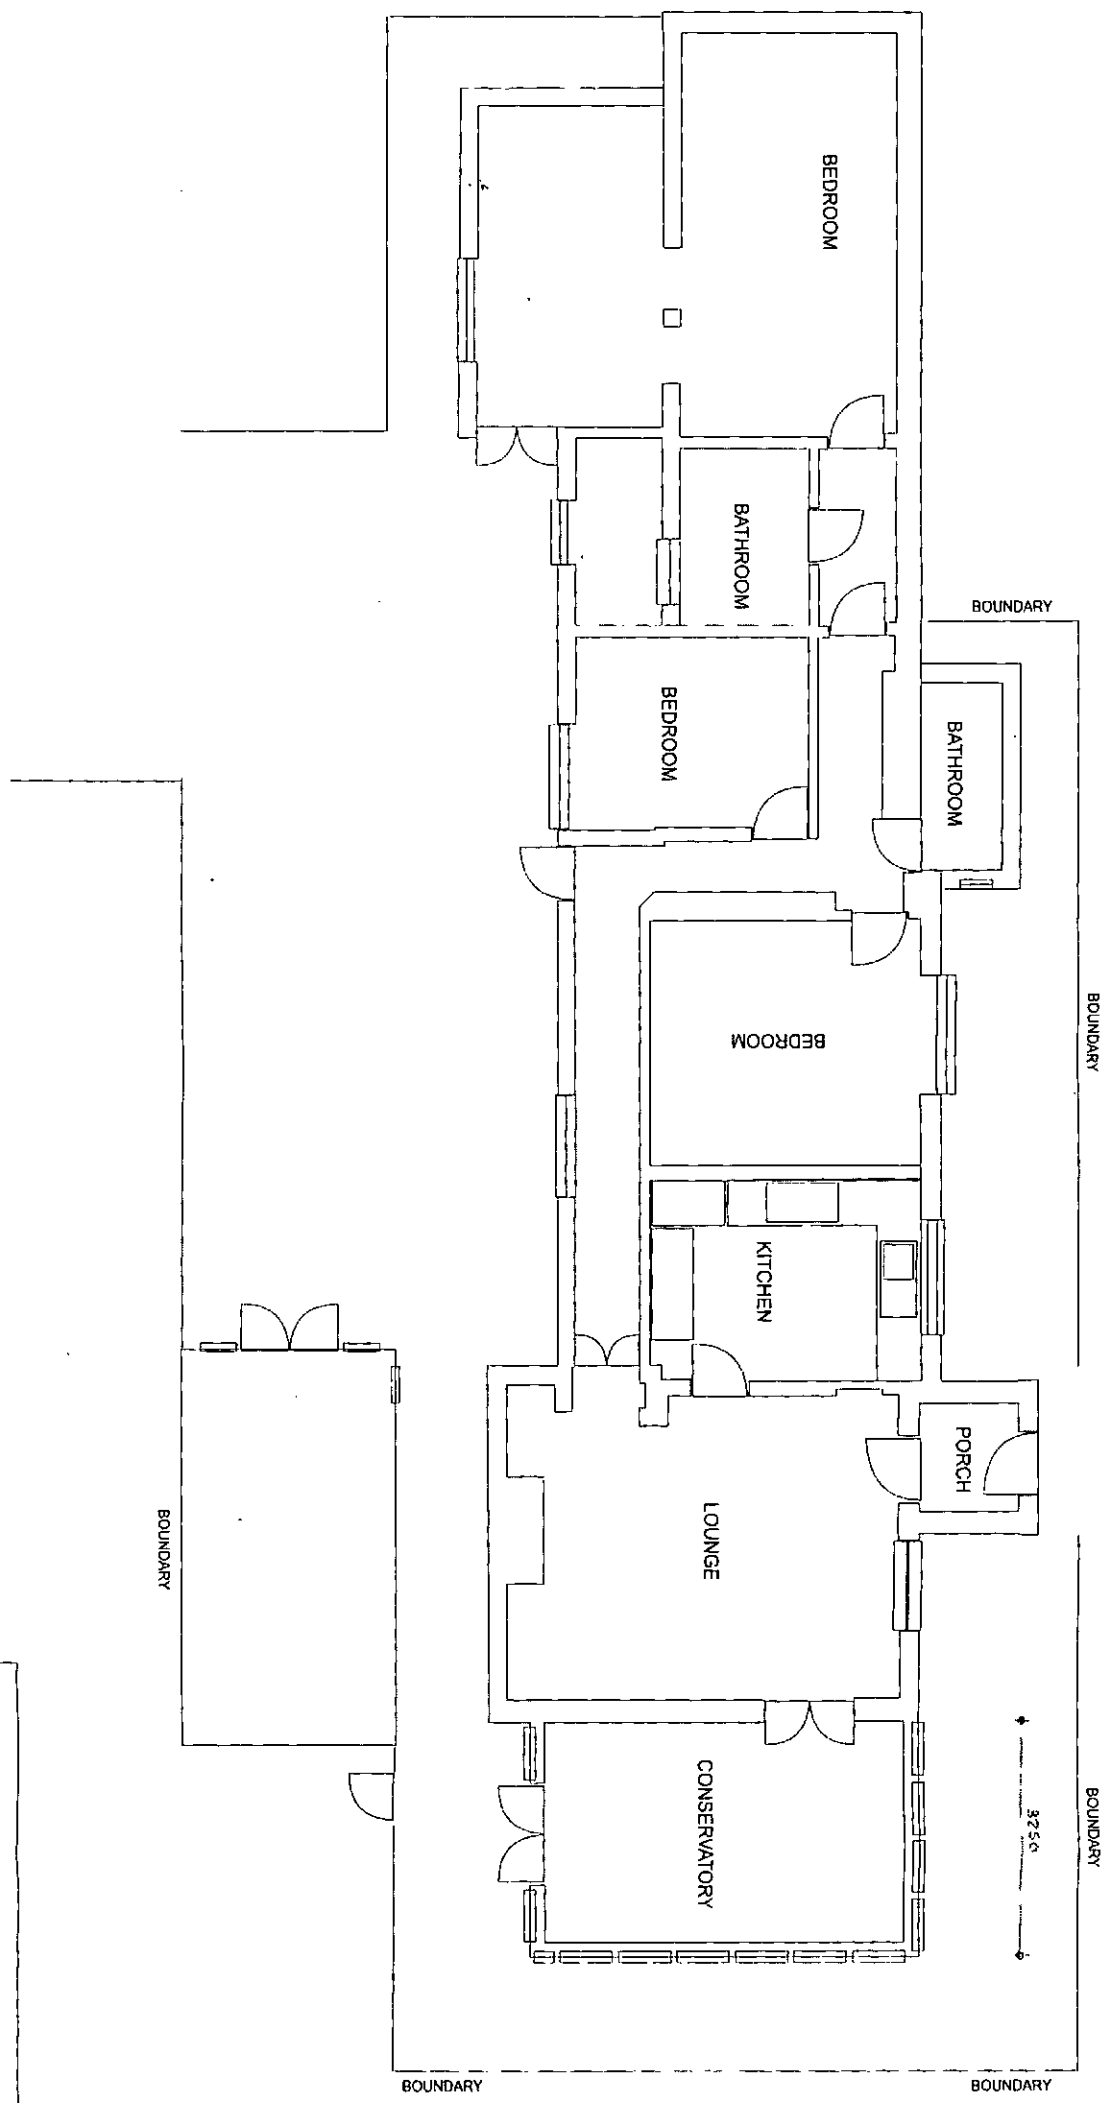

1:1000 At A3

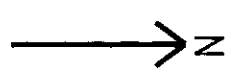

CRAIGLEA, CANONS CLOSE, ALDWICK

PROPOSED PLAN Single storey

