Elevations

N

PROPOSED PLAN

EXISTING PLAN

Single storey

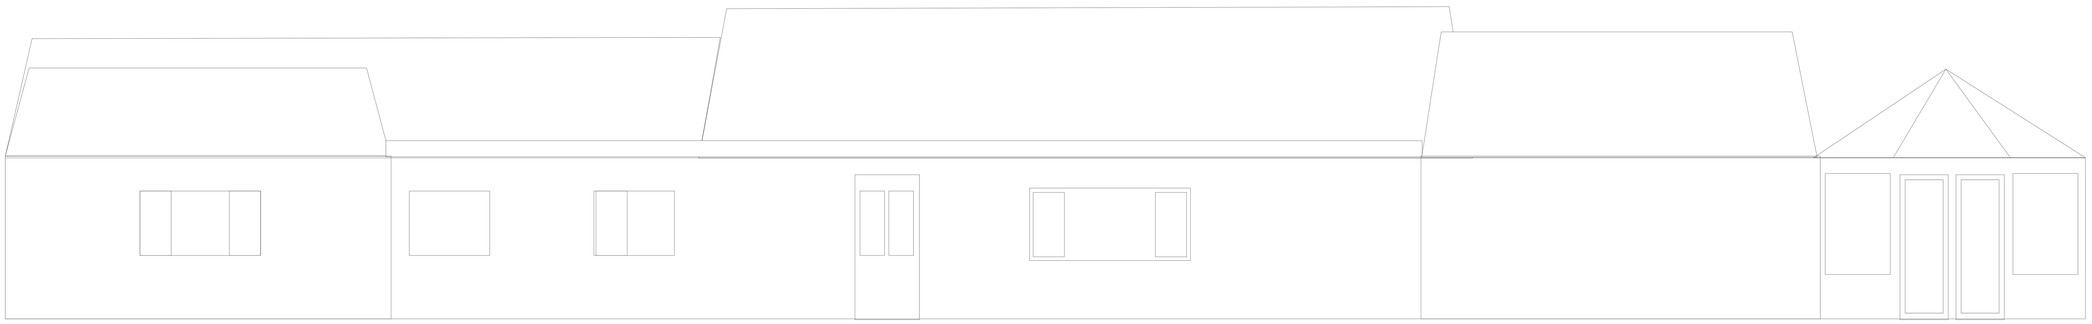

Proposed

Existing

PROPOSED EXTENSION AT CRAIGLEA, CANONS CLOSE, ALDWICK

Single storey