


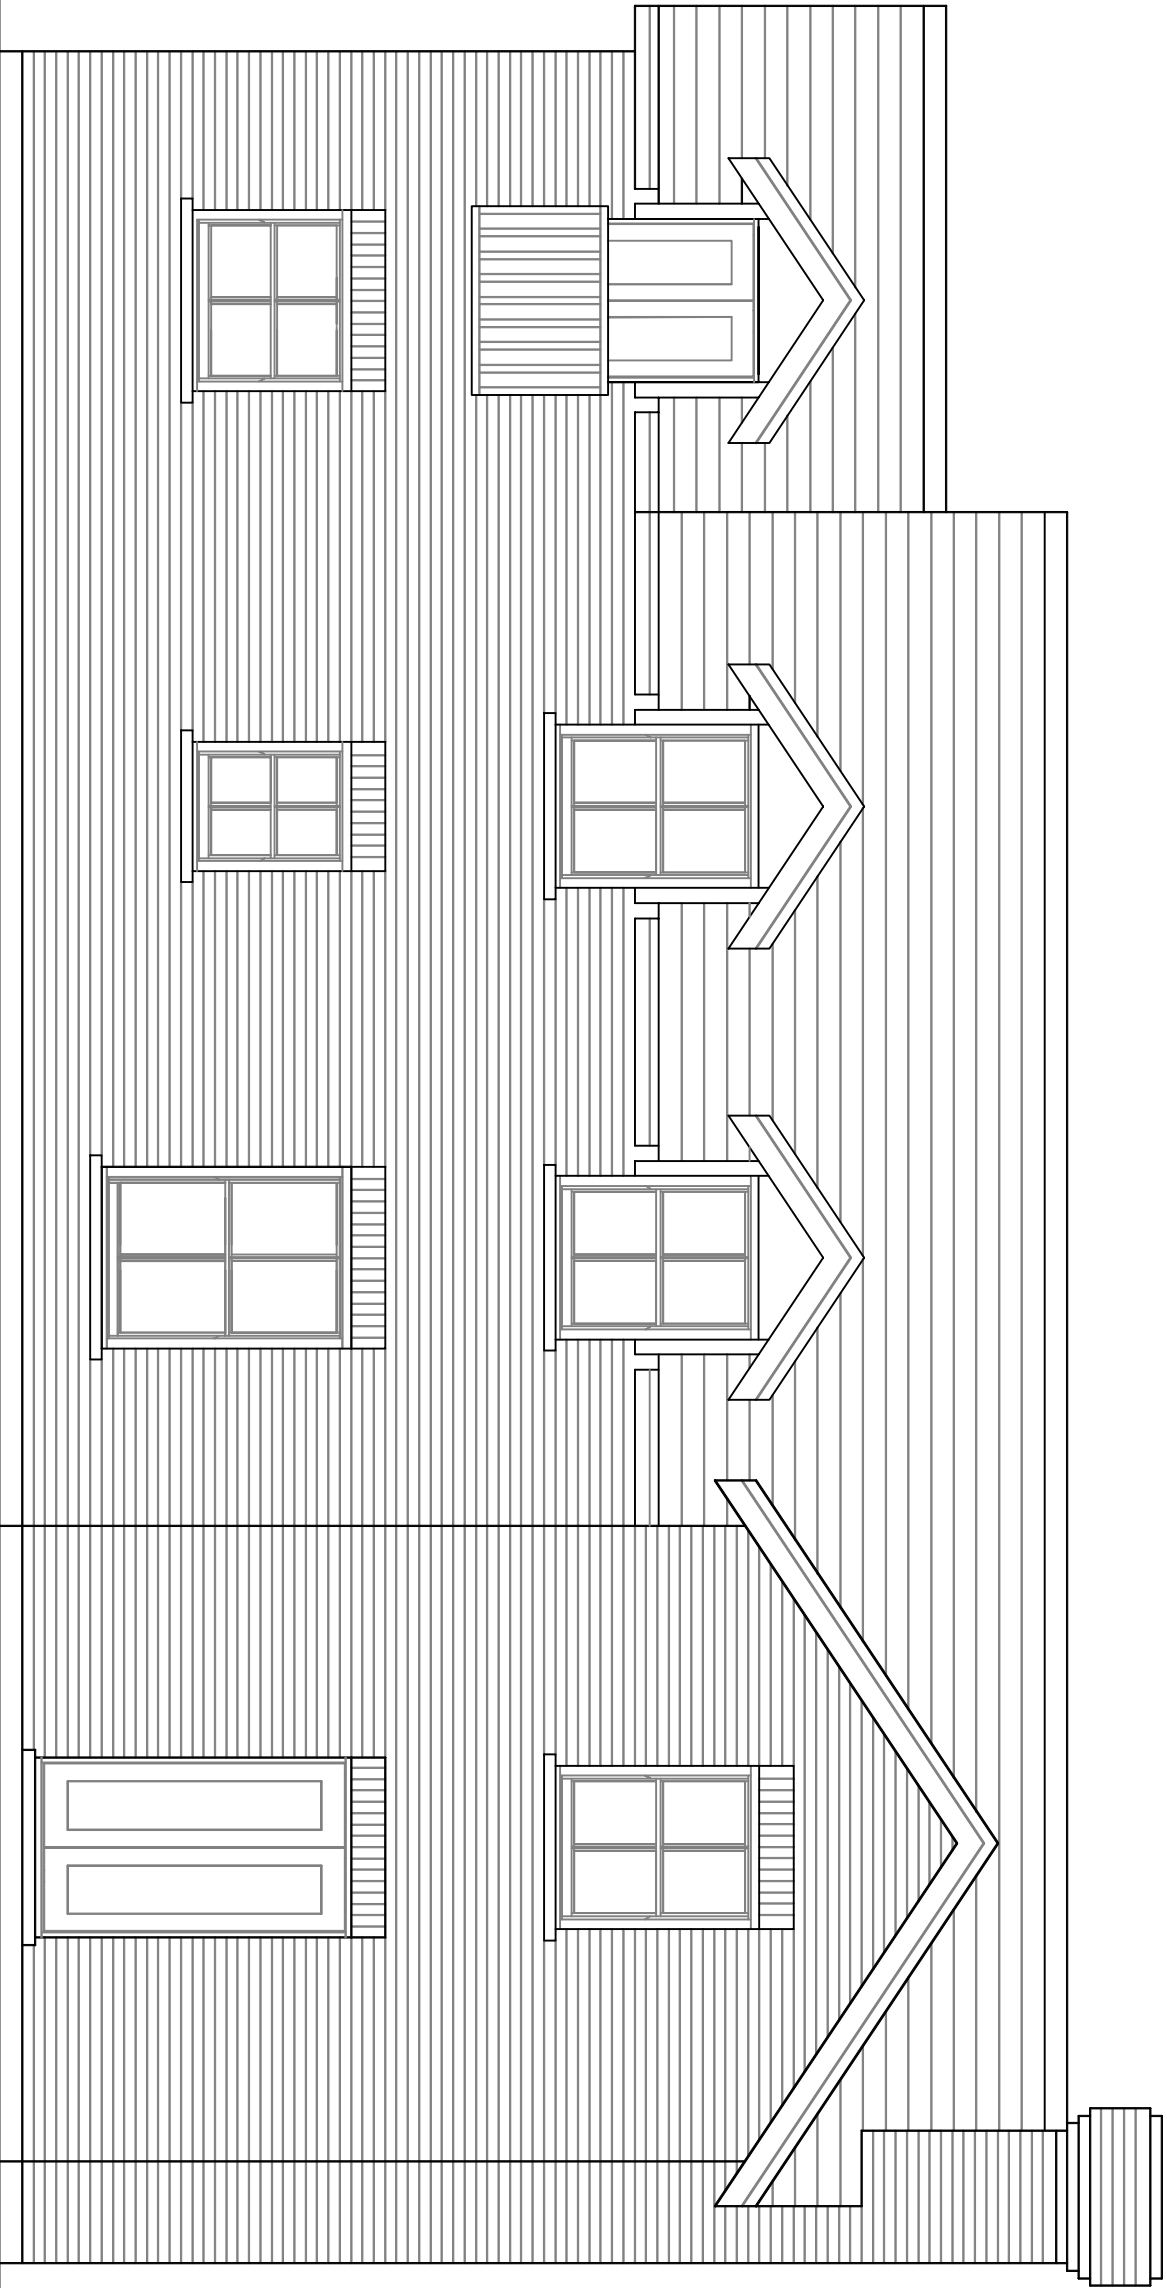

Existing Rear Elevation

Itemref	Quantity	Title/Name, designation, material, dimension etc			Article No./Reference	
Designed by		Checked by	Approved by - date	File name	Date	Scale
jd					August 2013	1:50

19 Marquis Way		Proposed Rear Extension	
03		EditionSheet	
0			