


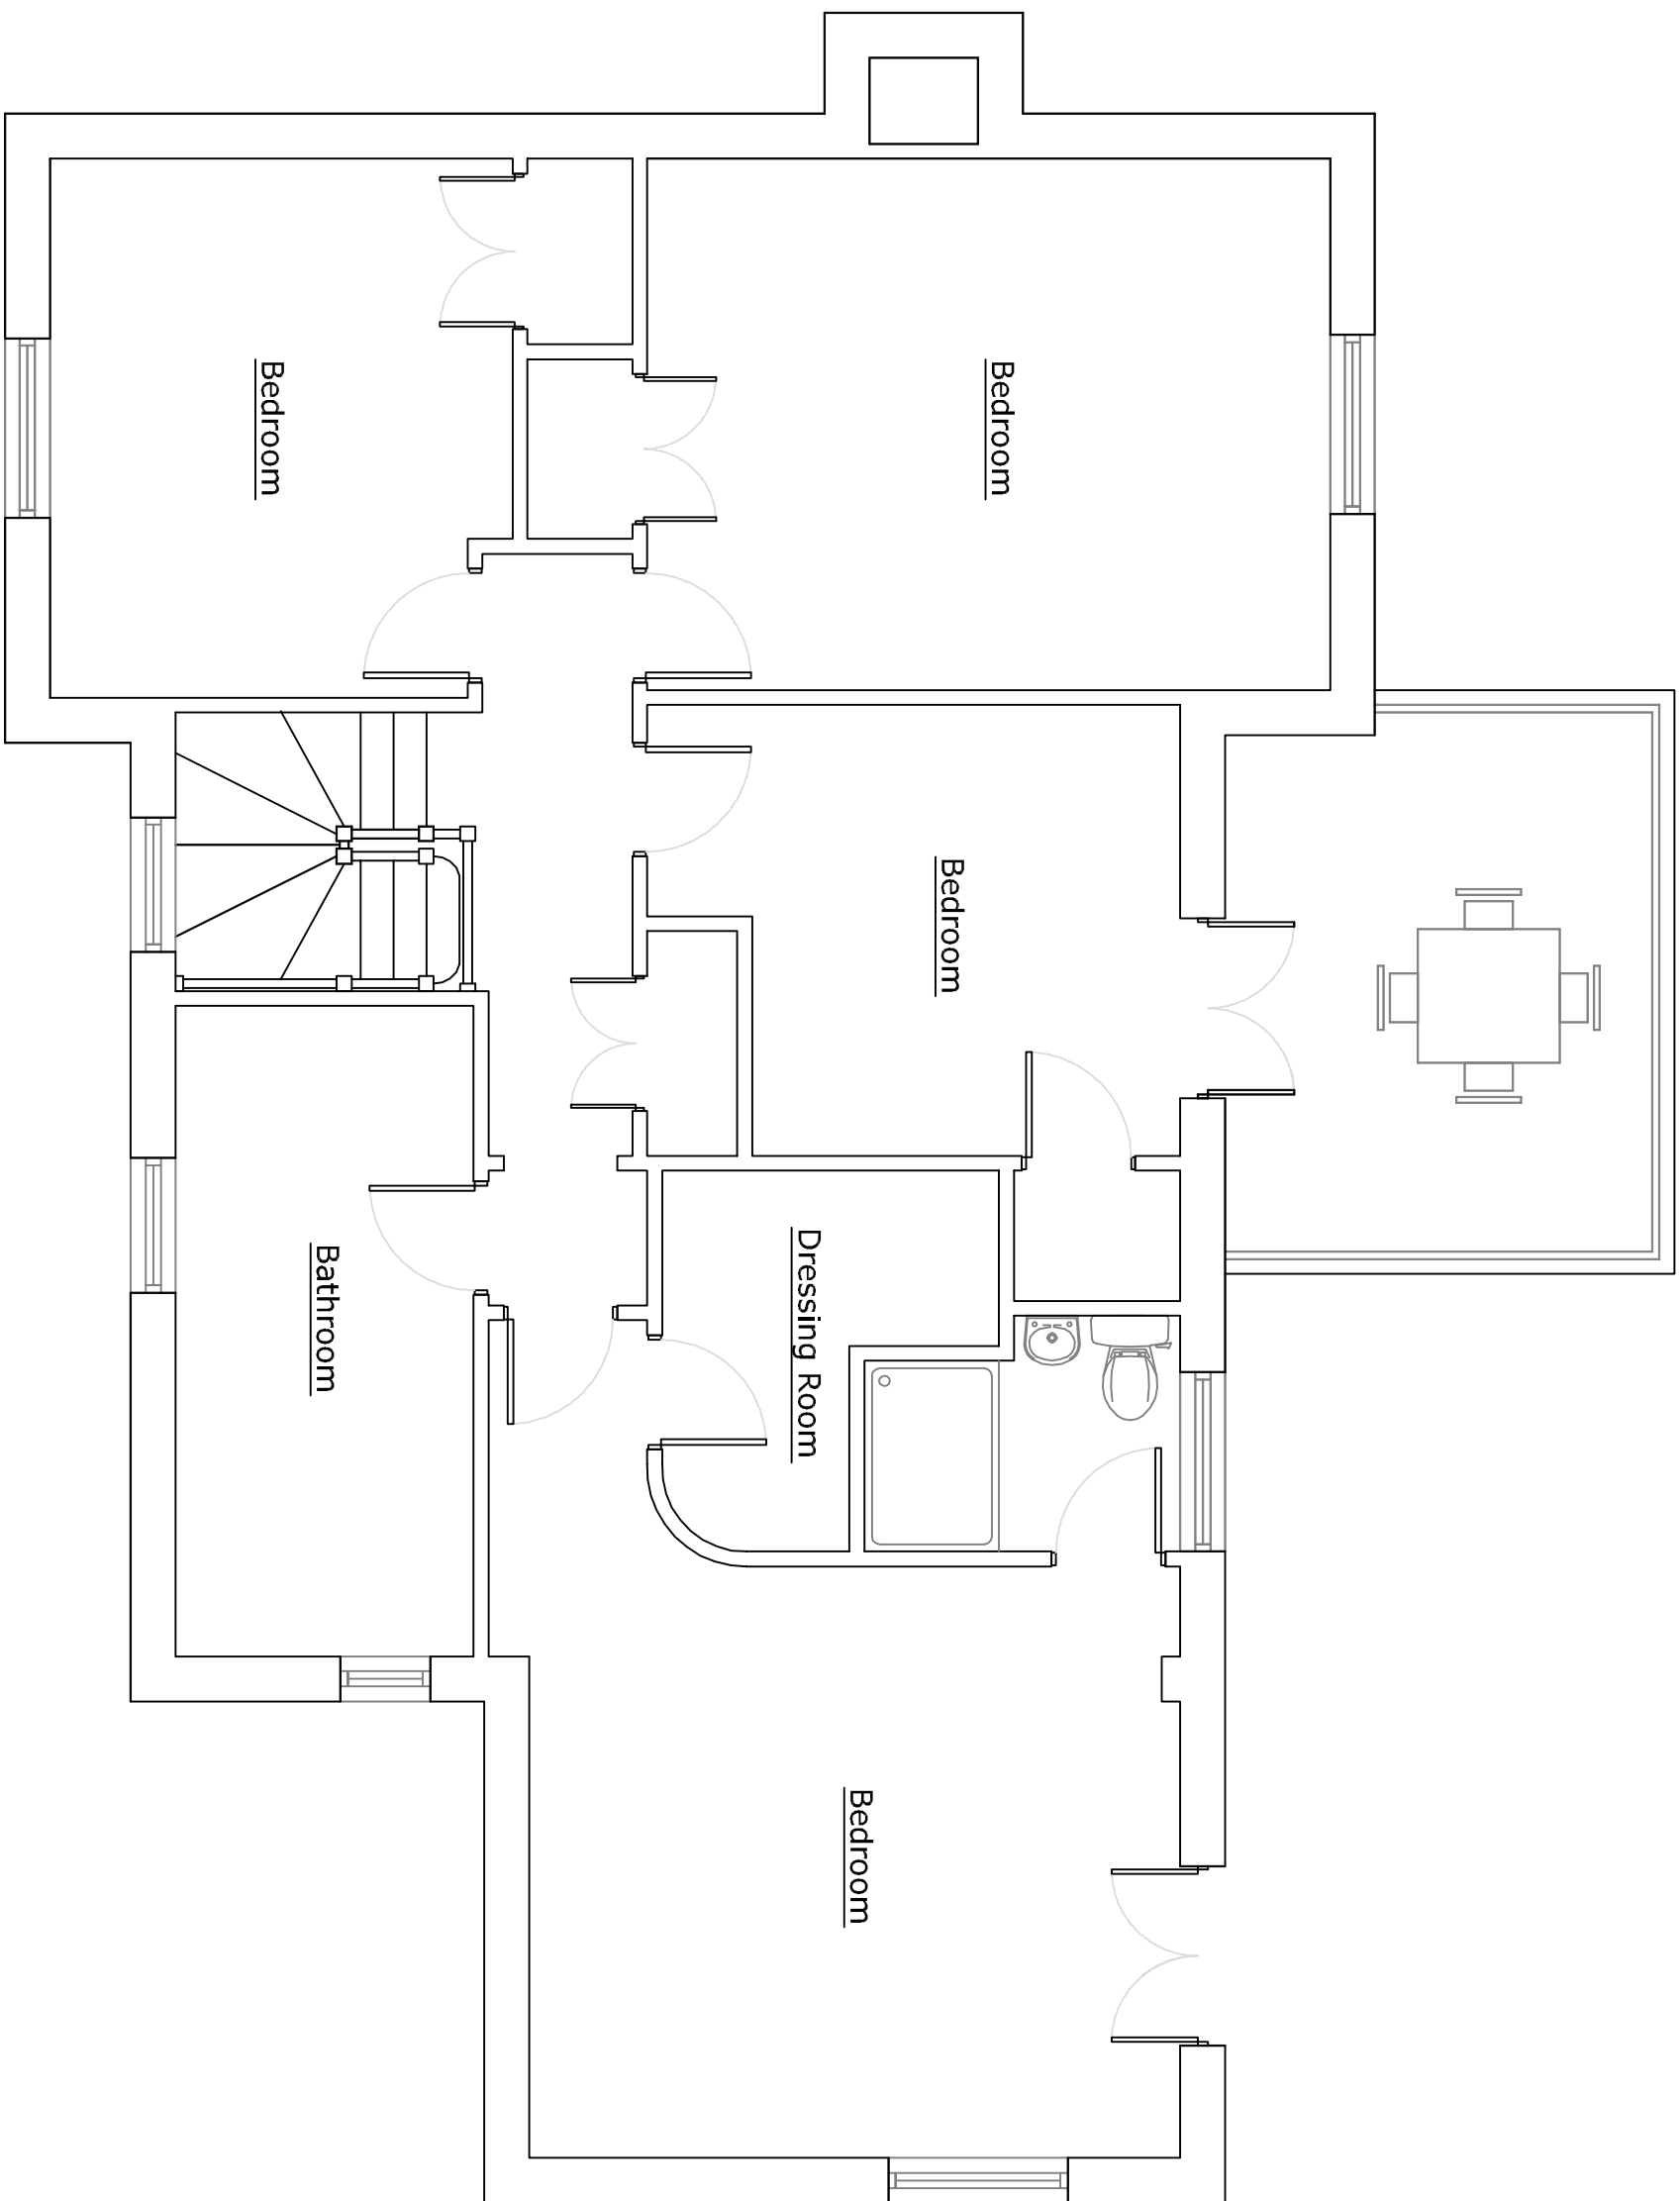

Proposed First Floor Plan

| Itemref           | Quantity | Title/Name, designation, material, dimension etc |                    |           | Article No./Reference   |               |
|-------------------|----------|--------------------------------------------------|--------------------|-----------|-------------------------|---------------|
| Designed by<br>jd |          | Checked by                                       | Approved by - date | File name | Date<br>August 2013     | Scale<br>1:50 |
| 19 Marquis Way    |          |                                                  |                    |           | Proposed Rear Extension |               |
|                   |          |                                                  |                    |           | 07                      |               |
|                   |          |                                                  |                    |           | Edition<br>0            | Sheet         |