


RevNo	Revision note	Date	Signature	Checked
-------	---------------	------	-----------	---------

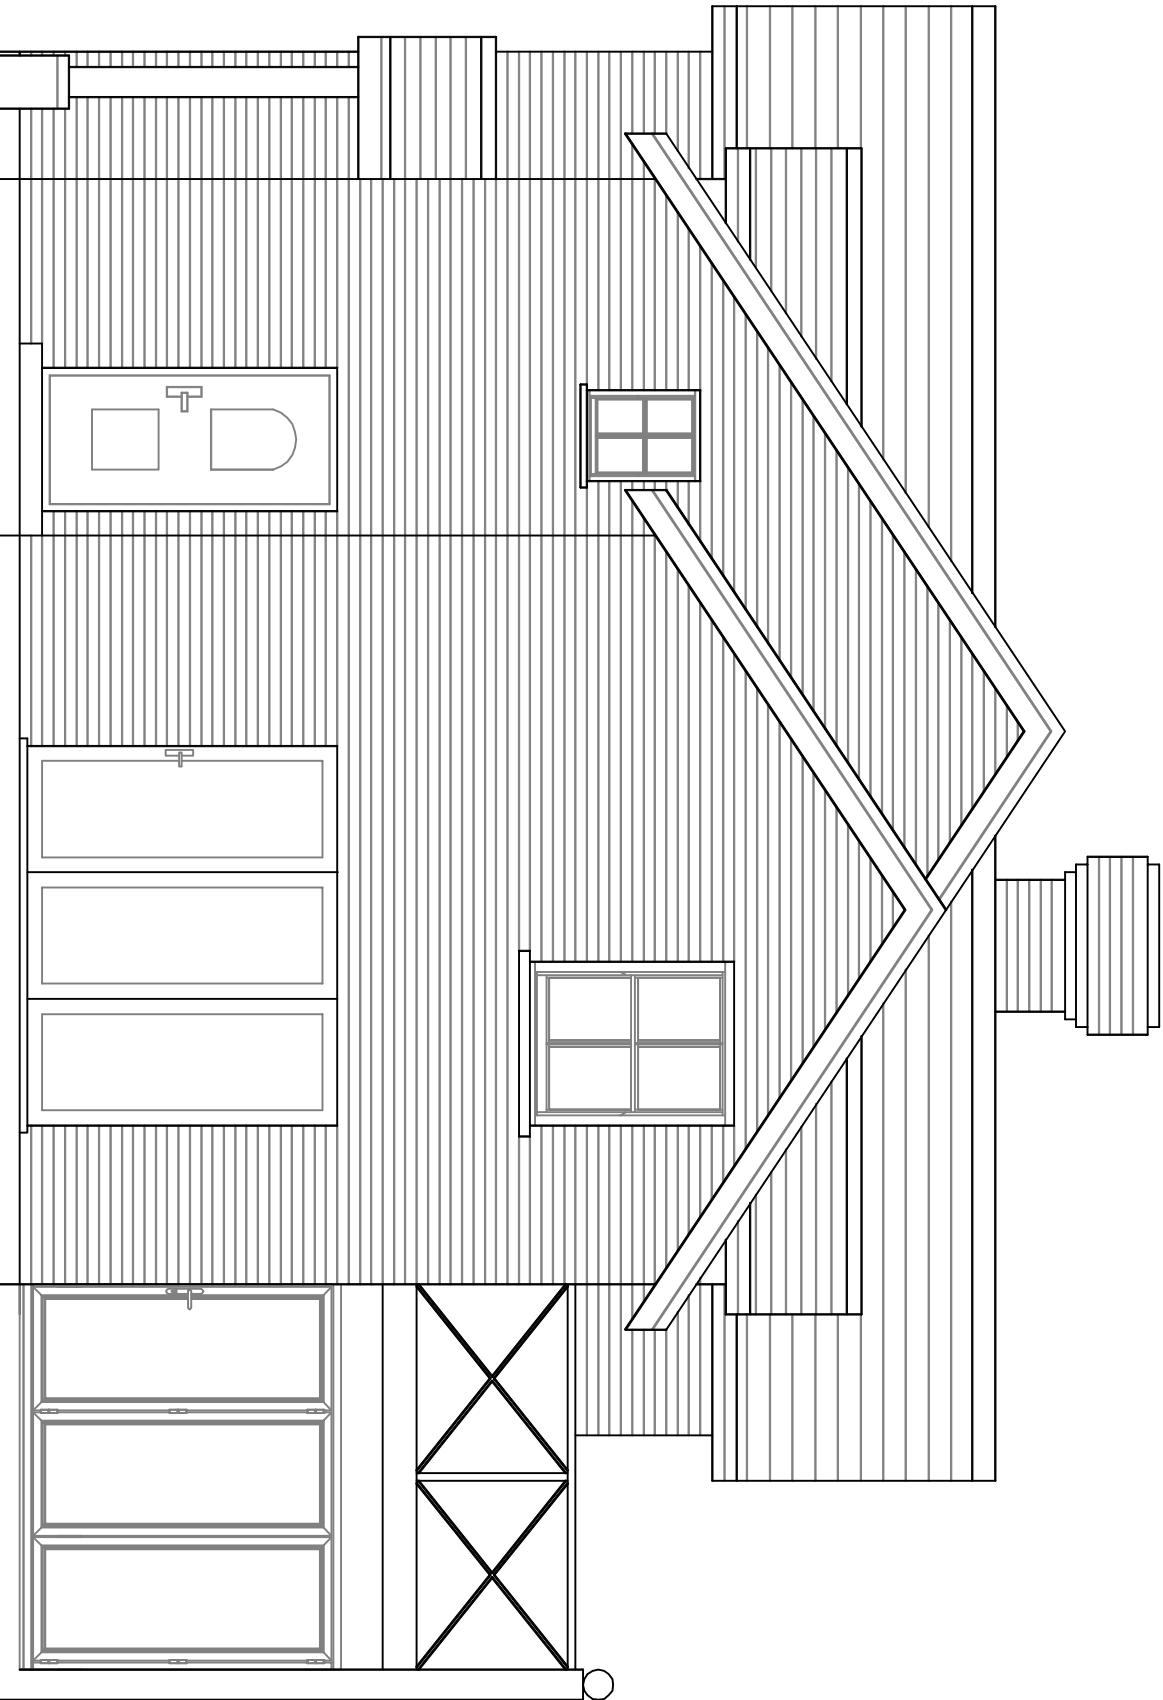

Proposed Side Elevation

Itemref	Quantity	Title/Name, designation, material, dimension etc			Article No./Reference
Designed by jd		Checked by	Approved by - date	File name	Date August 2013
Scale 1:50					

19 Marquis Way		Proposed Rear Extension	
09		Edition 0	Sheet