


RevNo	Revision note	Date	Signature	Checked
-------	---------------	------	-----------	---------

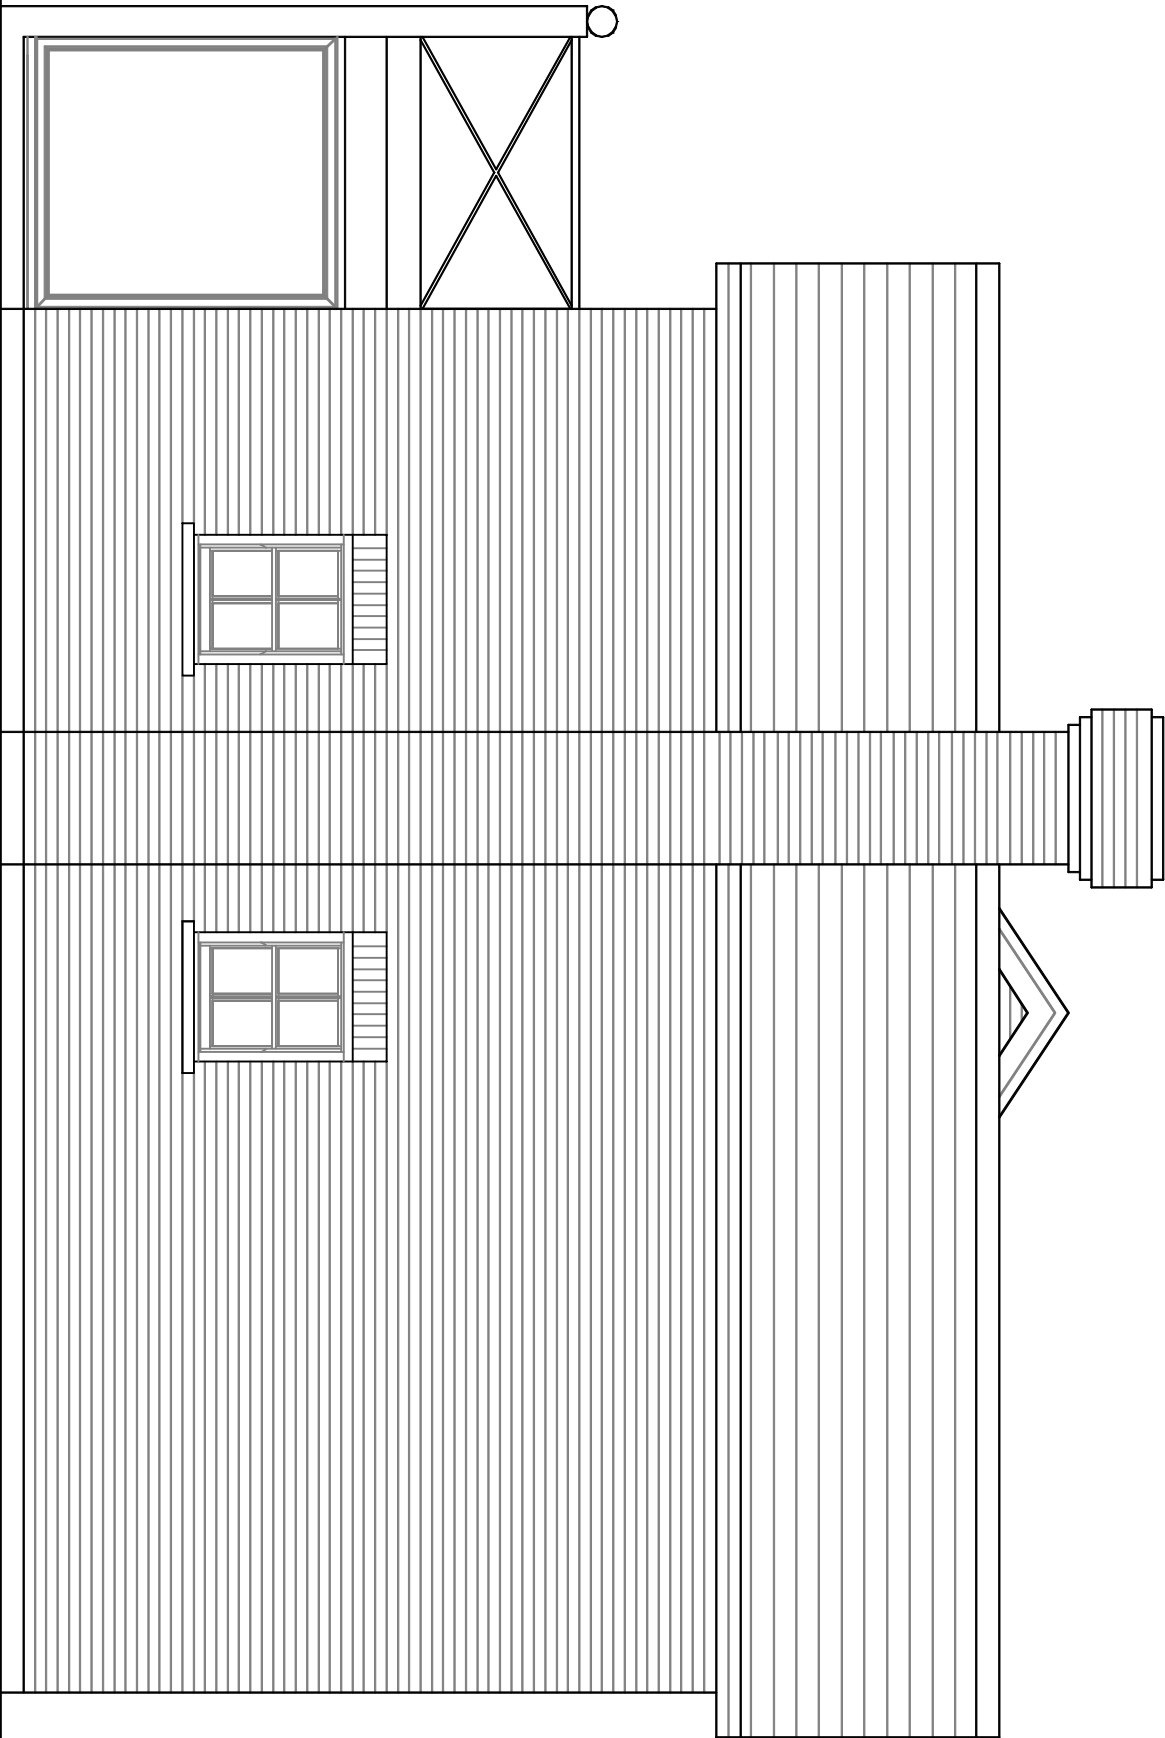

Proposed Side Elevation

Itemref	Quantity	Title/Name, designation, material, dimension etc			Article No./Reference	
Designed by	Checked by	Approved by - date	File name	Date	Scale	
jd				August 2013	1:50	
19 Marquis Way			Proposed Rear Extension			
			10	Edition	Sheet	
				0		