



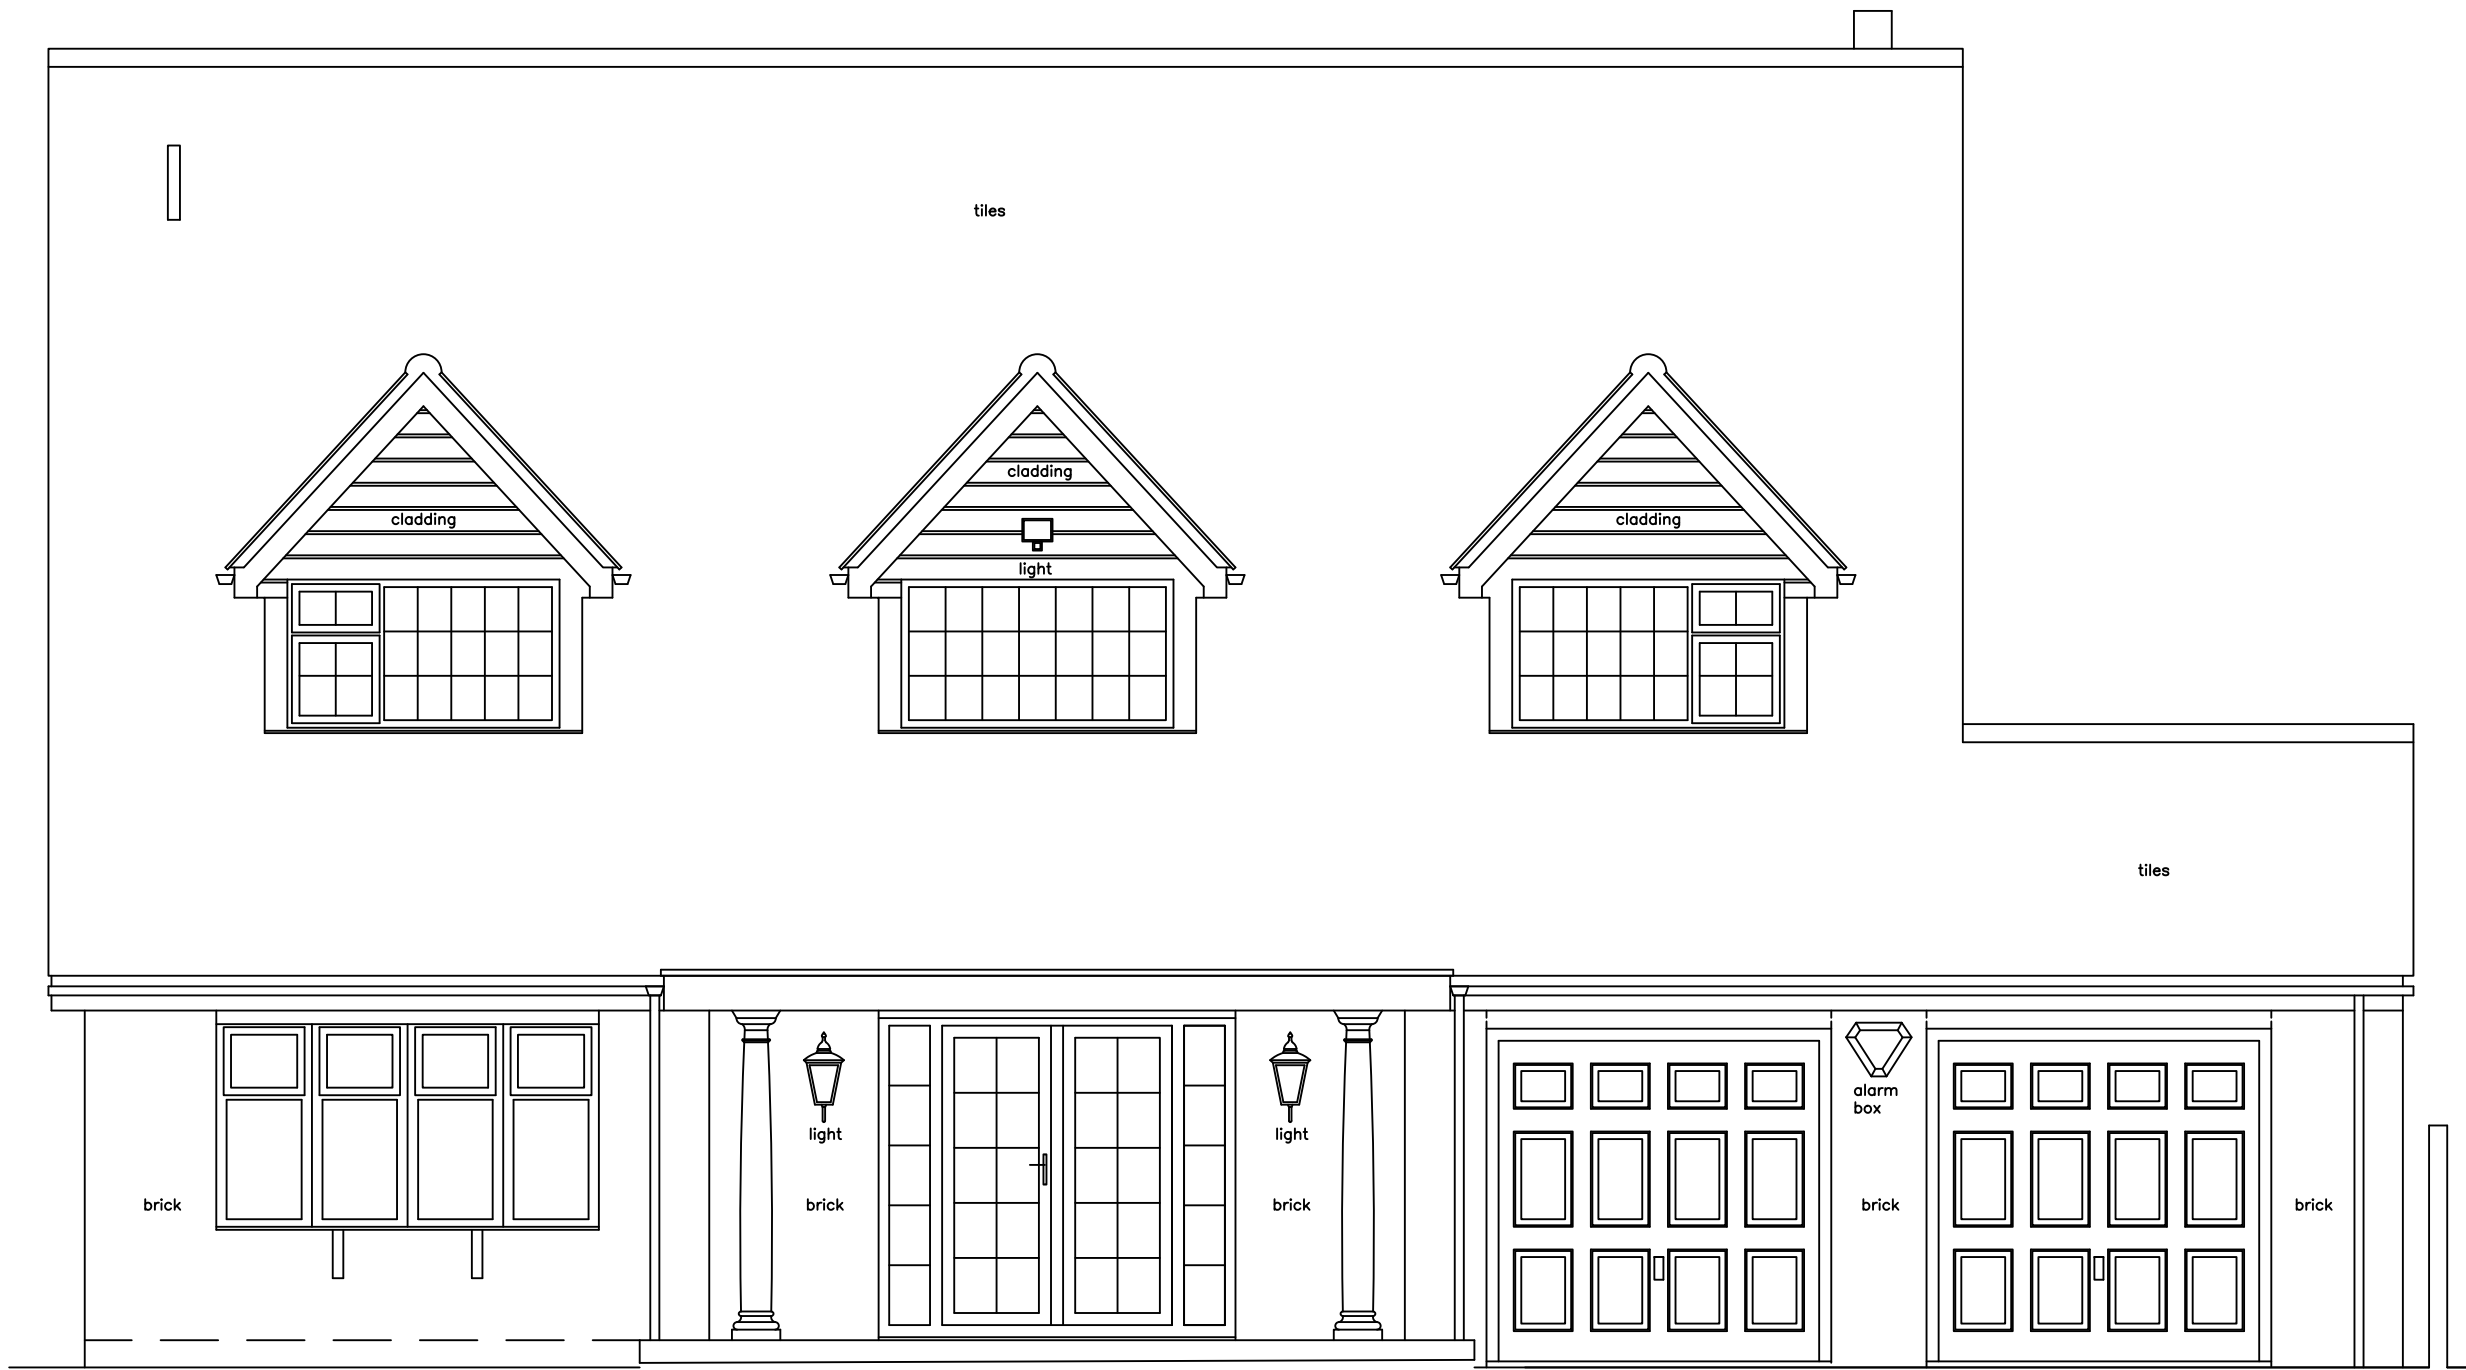

Datum - 4.00m

NORTH WEST - ELEVATION

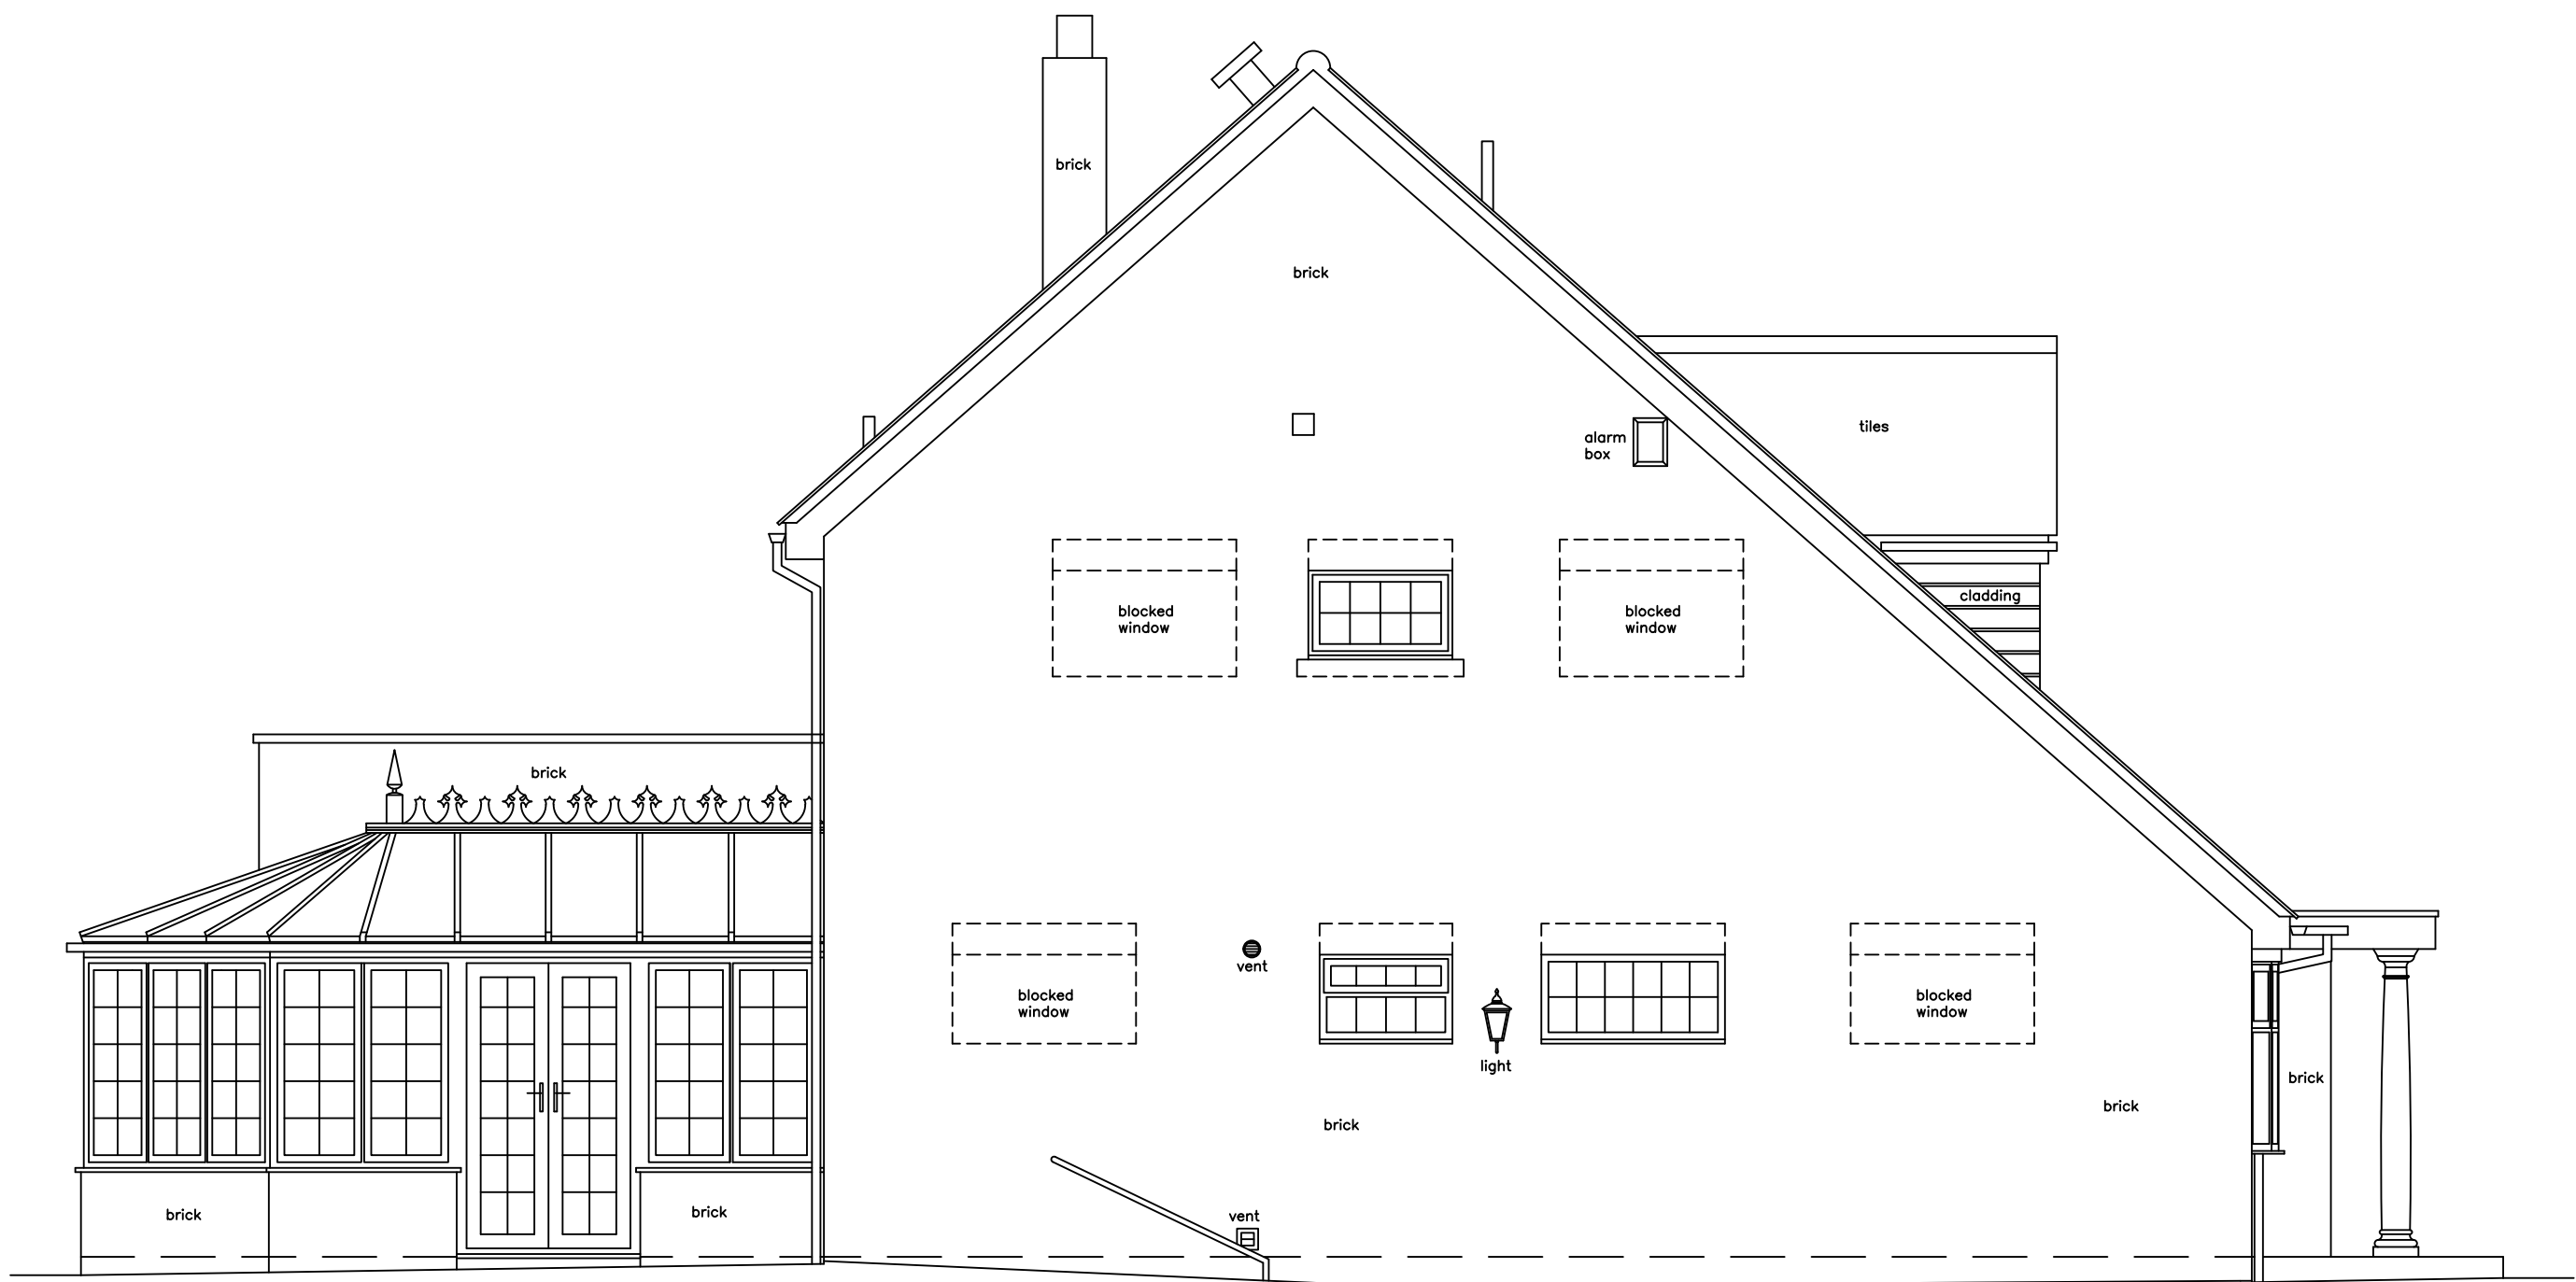

Datum - 4.00m

NORTH EAST - ELEVATION

NOTES

GENERAL NOTES :-

ALL LEVELS ARE IN METRES DERIVED FROM GPS TRANSFORMATION.
THIS DRAWING HAS BEEN PRODUCED WITH A PLOT SCALE ACCURACY OF 1:50


BUILDING SURVEY KEY :-

⌀	room height	hwt	hot water tank
↓	floor boards	ic	inspection cover
⌀	pipe diameter	il	invert level
a/b	air brick	mb	manhole cover
ab	alarm box	OSBM	orange survey bench mark
ah	arch head height	q/tiles	quarry tiles
bd	back drop	rad	radiator
bk	brick	rl	roof light
conc	concrete	rw	rain water pipe
cr	cable riser	sf	soil filled chamber
db	door height	sh	floor to sill height
dp	depth	sp	arch springing point height
g/mtr	electricity metre	sp	soil pipe
elec	electricity	sup	suspended ceiling
f/b	fire place	sv	soil vent pipe
fl	floor to head height	Lrai	heated lower rail
fr	floor level	TBM	temporary bench mark
fs	floor to sill height	tl	threshold level
g/mtr	gas metre	top	top of cap
gr	gas riser	top	top of pipe
hd	hand dryer	tot	top of tank
hr	heater	u/s	underside height
		U/L	unable to lift
		vp	vent pipe
		wf	water fountain
		w/c	water filled chamber
		wp	waste pipe

SERVICES KEY :-

—	strip light	AK	alarm keypad
⊗	light	IC	intercom
⊗	wall light	ACP	alarm control panel
⊗	emergency light	SPK	speaker
●	spot light	PRJ	projector
○	pull cord	CCTV	closed circuit tv
V	vent/extractor	S	sensor
SW	switch	NP	network point
LS	light switch	NC	coaxial aeral
FS	fused switch	TV	smoke detector
IS	isolator switch	S	heat detector
SD	cooker switch	FA	fire alarm siren
U	fuse	FA	fire break glass
F	blank socket	BG	fire sprinkler
B	single socket	▲	fire blanket
U	double socket	▲	water fire extinguisher
CS	ceiling socket/fuse/switch	▲	co2 fire extinguisher
BT	thermostat	▲	powder fire extinguisher
T	card access point (swipe card)	▲	fire extinguisher
U	emergency door release	FAP	fire alarm control panel
DR			

NORTH POINT :-

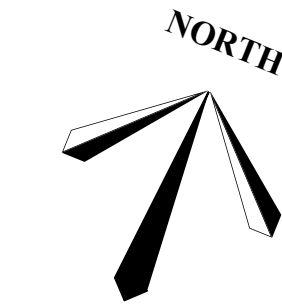

MIDLAND SURVEY LTD

HEAD OFFICE

Cromwell House, Westfield Road, Southern, Warwickshire, CV47 0JH.
Tel: 01926 810811 Fax: 01926 810812
E-Mail: mail@midlandsurvey.co.uk
www.midlandsurvey.co.uk

Client RANDALL DESIGN GROUP

Project 5 BAY WALK, ALDWICK BAY, BOGNOR REGIS, PO21 4ET

Title ELEVATIONS

Date NOVEMBER 2018

Revisions

Scale 1:50BA1

Dwg No H1208 - 6

Surveyor S.A.M

Checked T.W.G

TOPOGRAPHICAL (LAND) SURVEYORS / UTILITY SURVEYORS
BUILDING MEASUREMENT SURVEYORS / 3D LASER SCANNING



© Copyright Midland Survey Ltd. Reproduction of this information is prohibited without written authorisation from Midland Survey Ltd.