



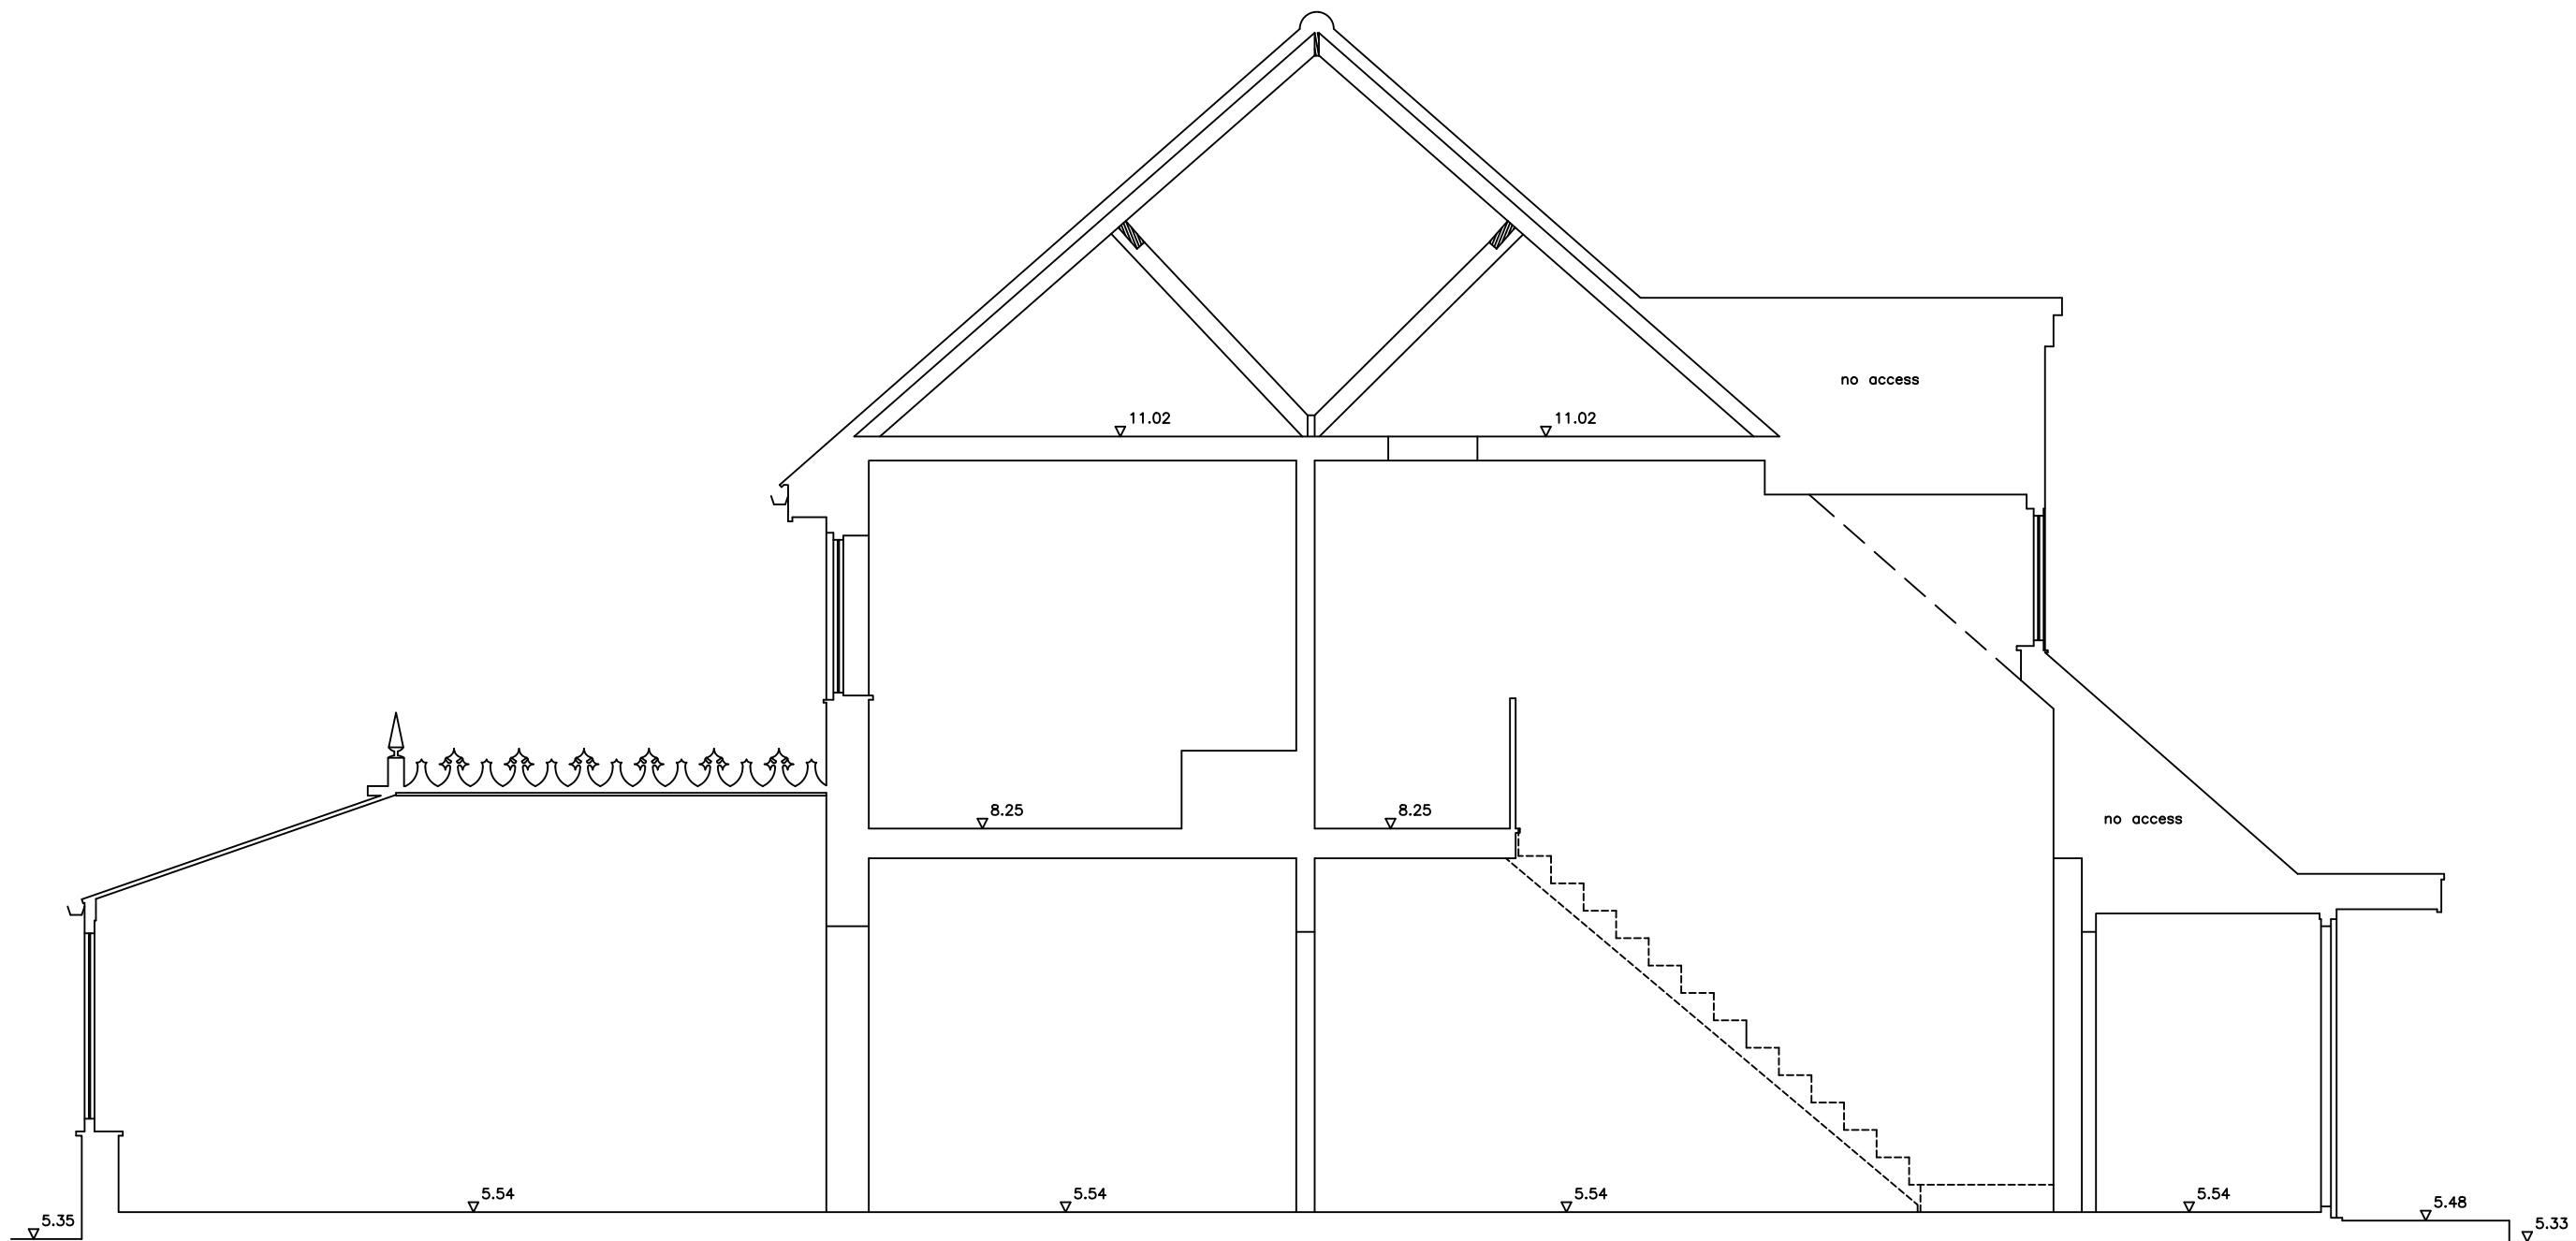

Datum: 4.00m

SECTION A - A

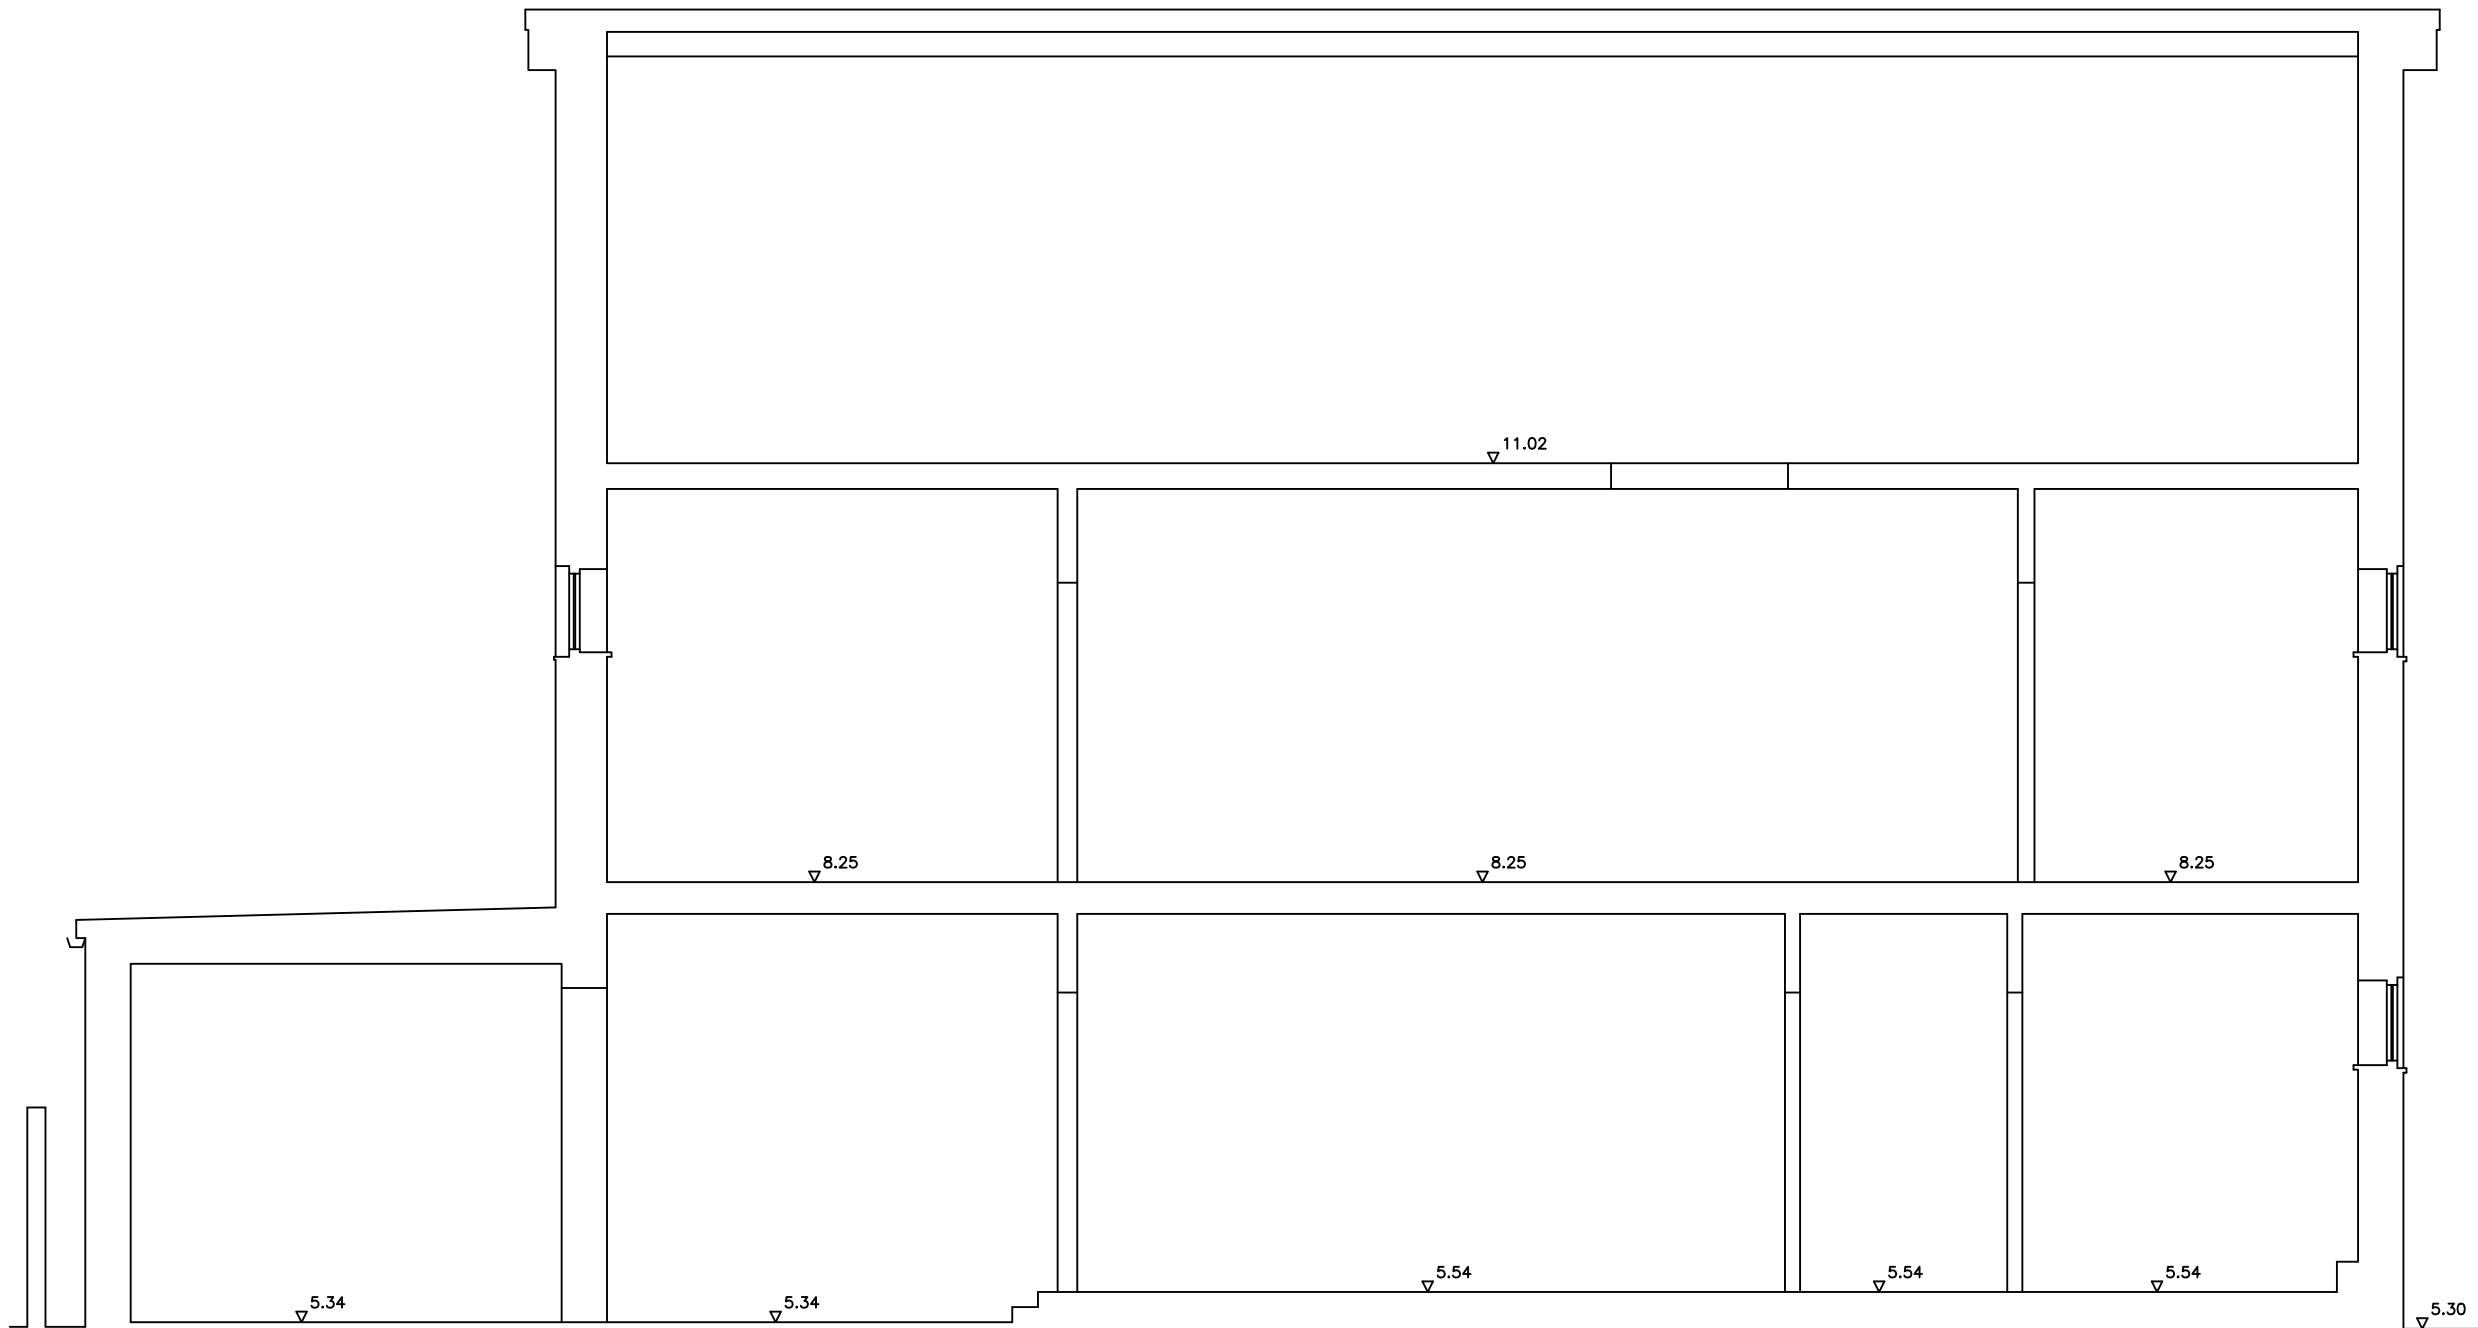

Datum: 4.00m

SECTION B - B

NOTES

GENERAL NOTES :-

ALL LEVELS ARE IN METRES DERIVED FROM GPS TRANSFORMATION.
THIS DRAWING HAS BEEN PRODUCED WITH A PLOT SCALE ACCURACY OF 1:50


BUILDING SURVEY KEY :-

⊙ 23	- room height	hwt	- hot water tank
↓	- floor boards	ic	- inspection cover
⌀	- pipe diameter	il	- invert level
a/b	- air brick	mb	- manhole cover
ab	- alarm box	OSBM	- Ordnance Survey bench mark
ah	- arch head height	q/dies	- quarry dries
bd	- back drop	rad	- radiator
bk	- brick	rl	- roof light
conc	- concrete	rwp	- rain water pipe
cr	- cable riser	stc	- soil filled chamber
db	- fuse box	sh	- floor to sill height
dh	- door height	sp	- arch springing point height
dp	- depth	sp	- soil pipe
g/mtr	- electricity metre	susc	- suspended ceiling
elec	- electricity	svp	- soil vent pipe
f/p	- fire place	Lrai	- heated lower rail
fl	- floor to head height	TBM	- temporary bench mark
fs	- floor level	tl	- threshold level
fs	- floor to sill height	top	- top of cap
g/mtr	- gas metre	top	- top of pipe
gr	- gas riser	tot	- top of tank
hd	- hand dryer	u/s	- underside height
hr	- heater	U/L	- unable to lift
		vp	- vent pipe
		wf	- water fountain
		w/c	- water filled chamber
		wp	- waste pipe

SERVICES KEY :-

— —	strip light	⌌	alarm keypad
⊗	light	⌌	intercom
⊗	wall light	⌌	alarm control panel
⊗	emergency light	⌌	speaker
⊗	spot light	⌌	projector
⊗	pull cord	⌌	closed circuit tv
⌌	vent/extractor	⌌	sensor
⌌	switch	⌌	network point
⌌	light switch	⌌	coaxial aerial
⌌	fused switch	⌌	smoke detector
⌌	isolator switch	⌌	heat detector
⌌	cooker switch	⌌	fire alarm siren
⌌	fuse	⌌	fire break glass
⌌	blank socket	⌌	fire sprinkler
⌌	single socket	⌌	fire blanket
⌌	double socket	⌌	water fire extinguisher
⌌	ceiling socket/fuse/switch	⌌	co2 fire extinguisher
⌌	thermostat	⌌	powder fire extinguisher
⌌	card access point (swipe card)	⌌	fire extinguisher
⌌	emergency door release	⌌	fire alarm control panel

NORTH POINT :-

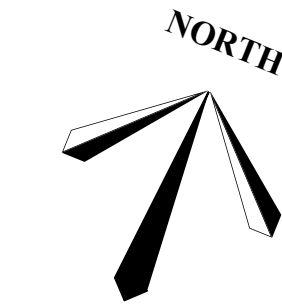

MIDLAND SURVEY LTD

HEAD OFFICE

Cromwell House, Westfield Road, Southern, Warwickshire, CV47 0JH.
Tel: 01926 810811 Fax: 01926 810812
E-Mail: mail@midlandsurvey.co.uk
www.midlandsurvey.co.uk

Client RANDELL DESIGN GROUP

Project 5 BAY WALK, ALDWICK BAY, BOGNOR REGIS, PO21 4ET

Title SECTIONS

Date NOVEMBER 2018 Revisions

Scale 1:50BA1

Dwg No H1208 - 5

Surveyor S.A.M

Checked T.W.G

TOPOGRAPHICAL (LAND) SURVEYORS / UTILITY SURVEYORS
BUILDING MEASUREMENT SURVEYORS / 3D LASER SCANNING



© Copyright Midland Survey Ltd. Reproduction of this information is prohibited without written authorisation from Midland Survey Ltd.